

AMENDMENT

ADUR & WORTHING
PLANNING SERVICES


PLAN	AWDM/ 1222/14
DATE VALID	- 1 OCT 2014

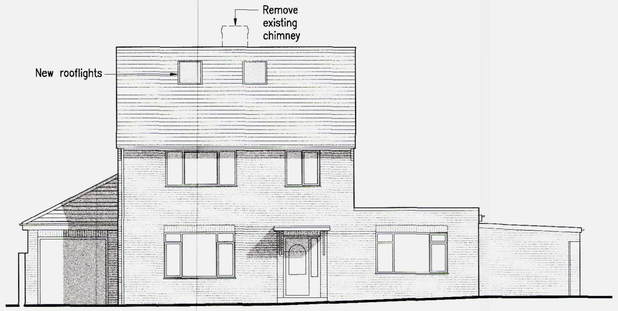


South East (Front) Elevation
Scale 1:100

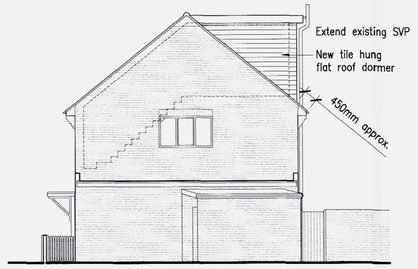

North East (Side) Elevation
Scale 1:100

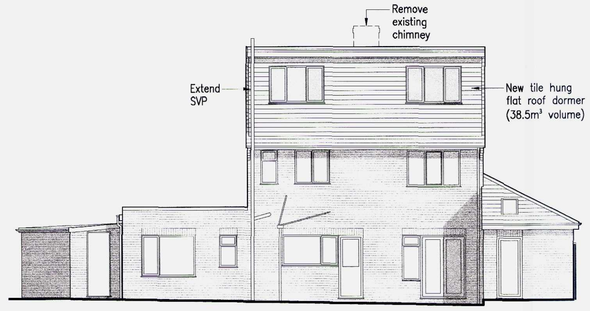


North West (Rear) Elevation
Scale 1:100

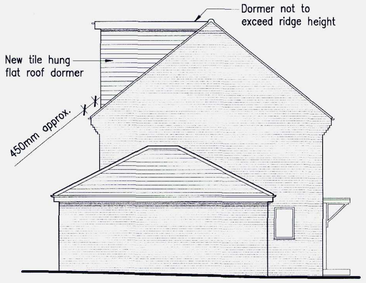


South West (Side) Elevation
Scale 1:100

0 2.5 5 7.5 10
Scale In Metres

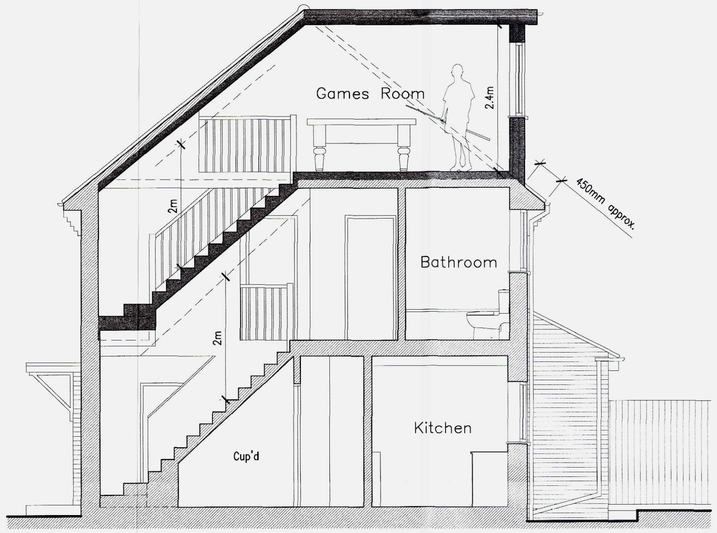

Section A-A
Scale 1:50

0 1 2 3 4 5 6 7 8 9 10
Scale In Metres

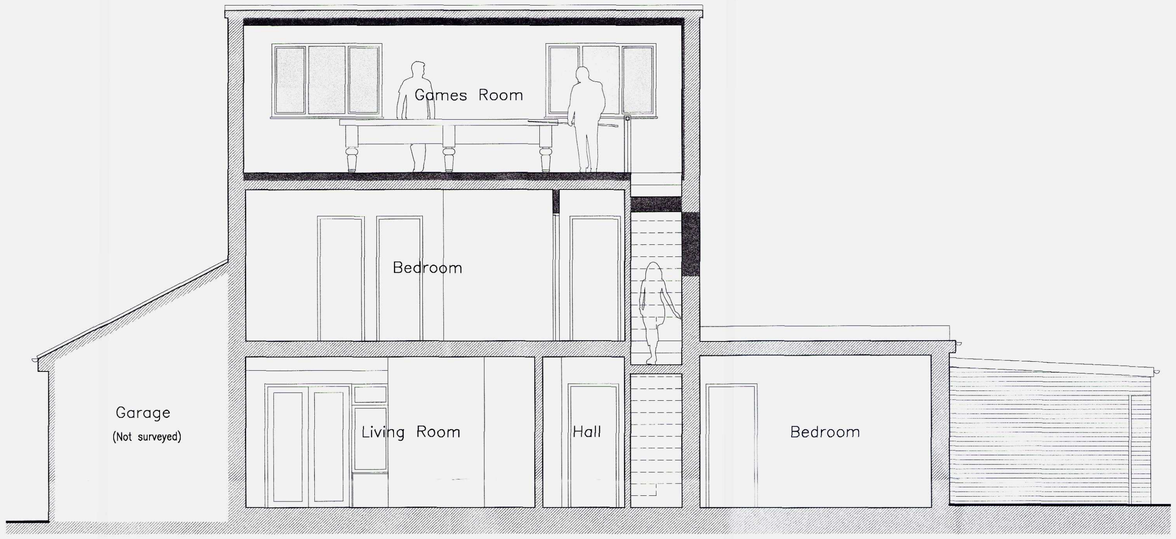

Section B-B
Scale 1:50

rev.	date	comment	auth.	chkd.
B	01.10.14	Window on side elevation omitted.	TR	–
A	05.09.14	SVP position amended.	TR	–

Deacon and Richardson ARCHITECTS

Do not scale off drawing (except for planning use)
Check all dimensions on site before work is commenced
All goods materials workmanship to conform with current building regulations BSS and COP
© Copyright Deacon and Richardson

Deacon and Richardson Architects
email: design@deaconandrichardson.co.uk
web: www.deaconandrichardson.co.uk
tel: 01273 888080
fax: 01273 888060
253 Ditchling Road
Brighton
East Sussex
BN1 6JD

client/job: Steve Legg, 99 Southwick Street, BN42 4TL

drawn	checked	work stage	drawing title	drawing number
TR	CR	D	Proposed Sections and Elevations PLANNING	3494.PL.03
date	scale/sheet size			revision
Aug 2014	Var@A1			B