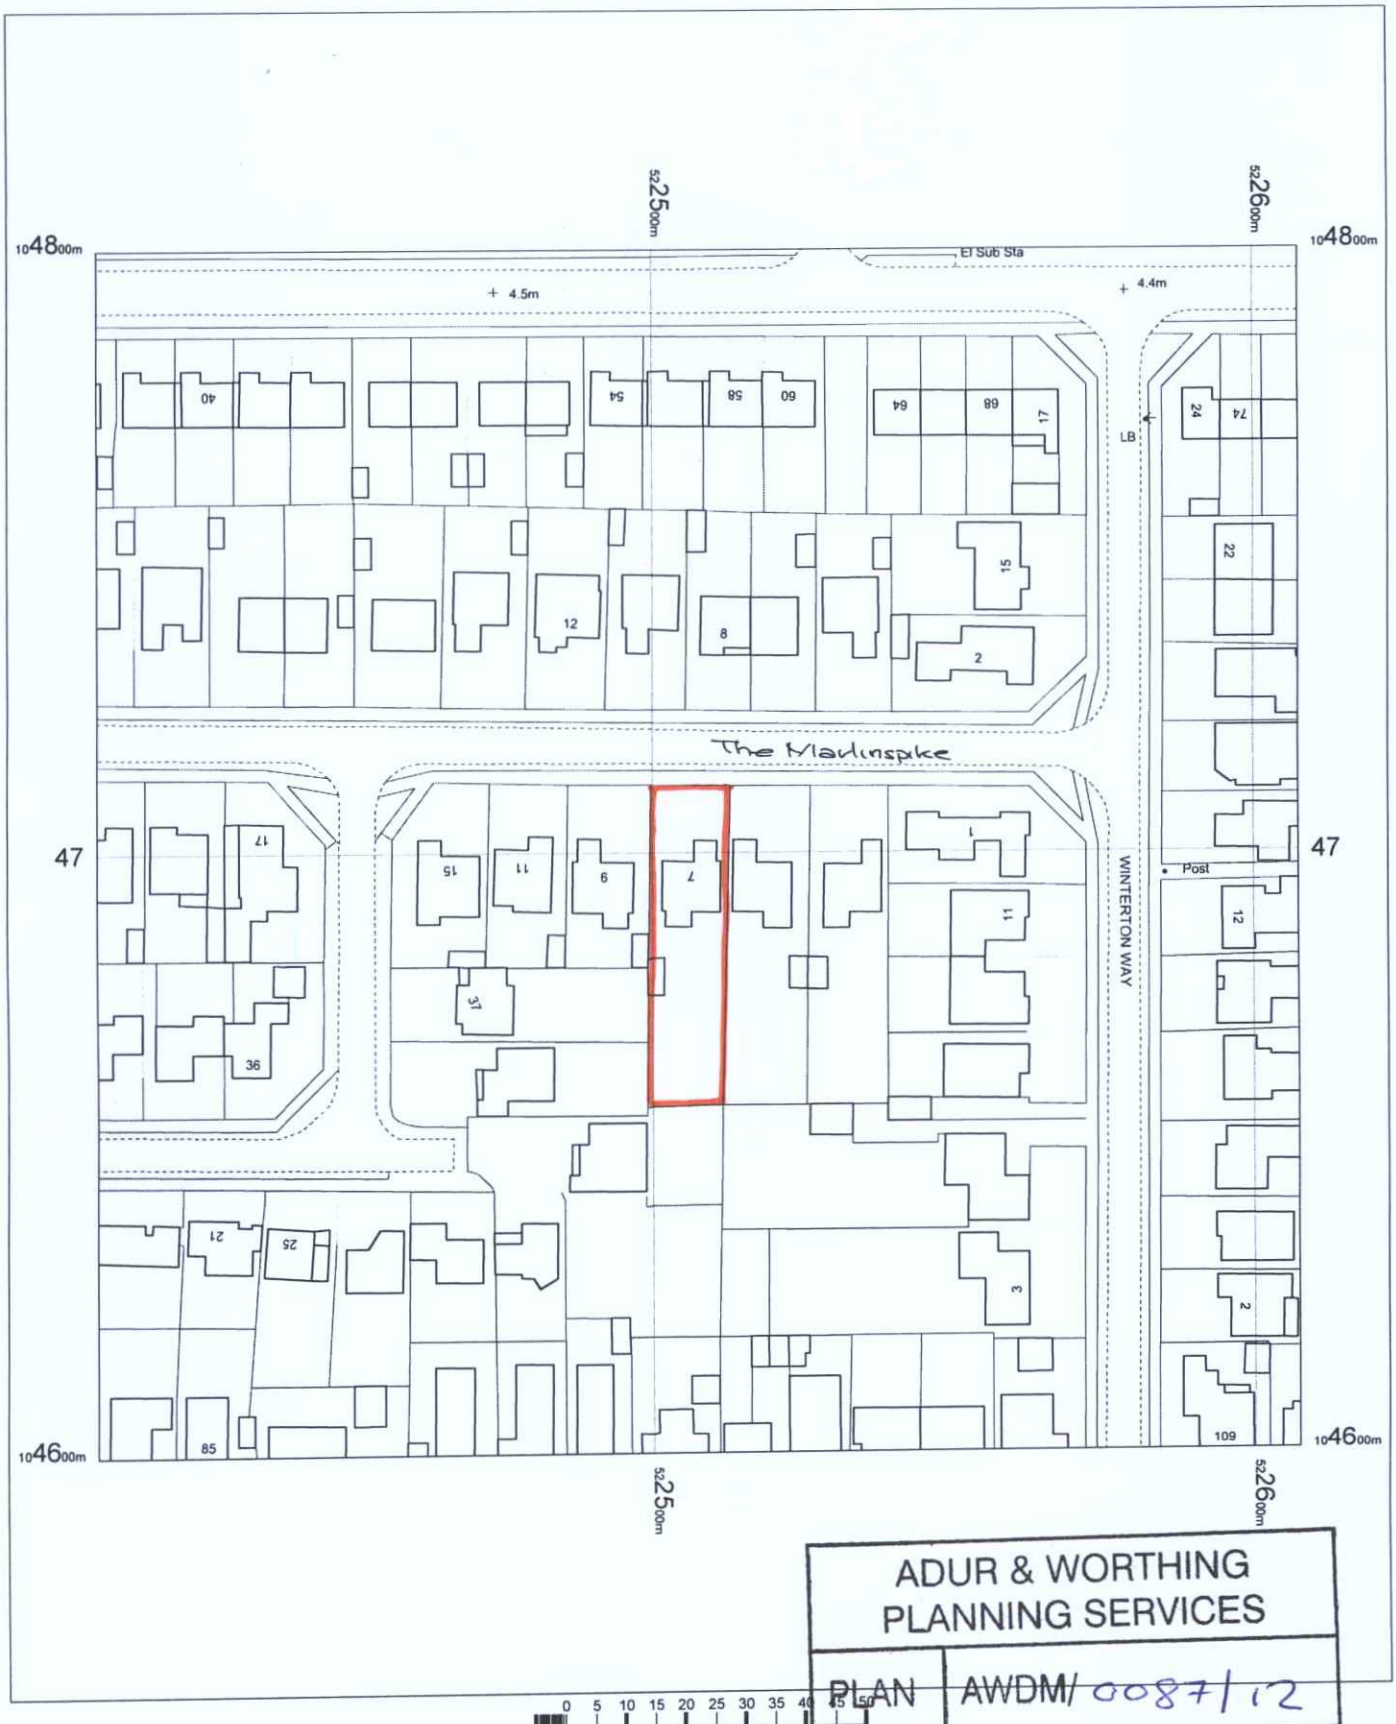

ADUR & WORTHING PLANNING SERVICES

PLAN	AWDM/0087/12
DATE VALID	19/01/12

N

7 The Marlinspike
Shoreham by Sea
BN43 5RD

OS Mastermap
22 December 2011, ID: MDP-00117522
www.mapdataportal.co.uk

1:1250 scale print at A4, Centre: 522508 E, 104700 N

©Crown Copyright. Licence no. 10001998

Mapping sourced from Ordnance Survey

MAPS@Aworth SURVEY CONSULTANTS