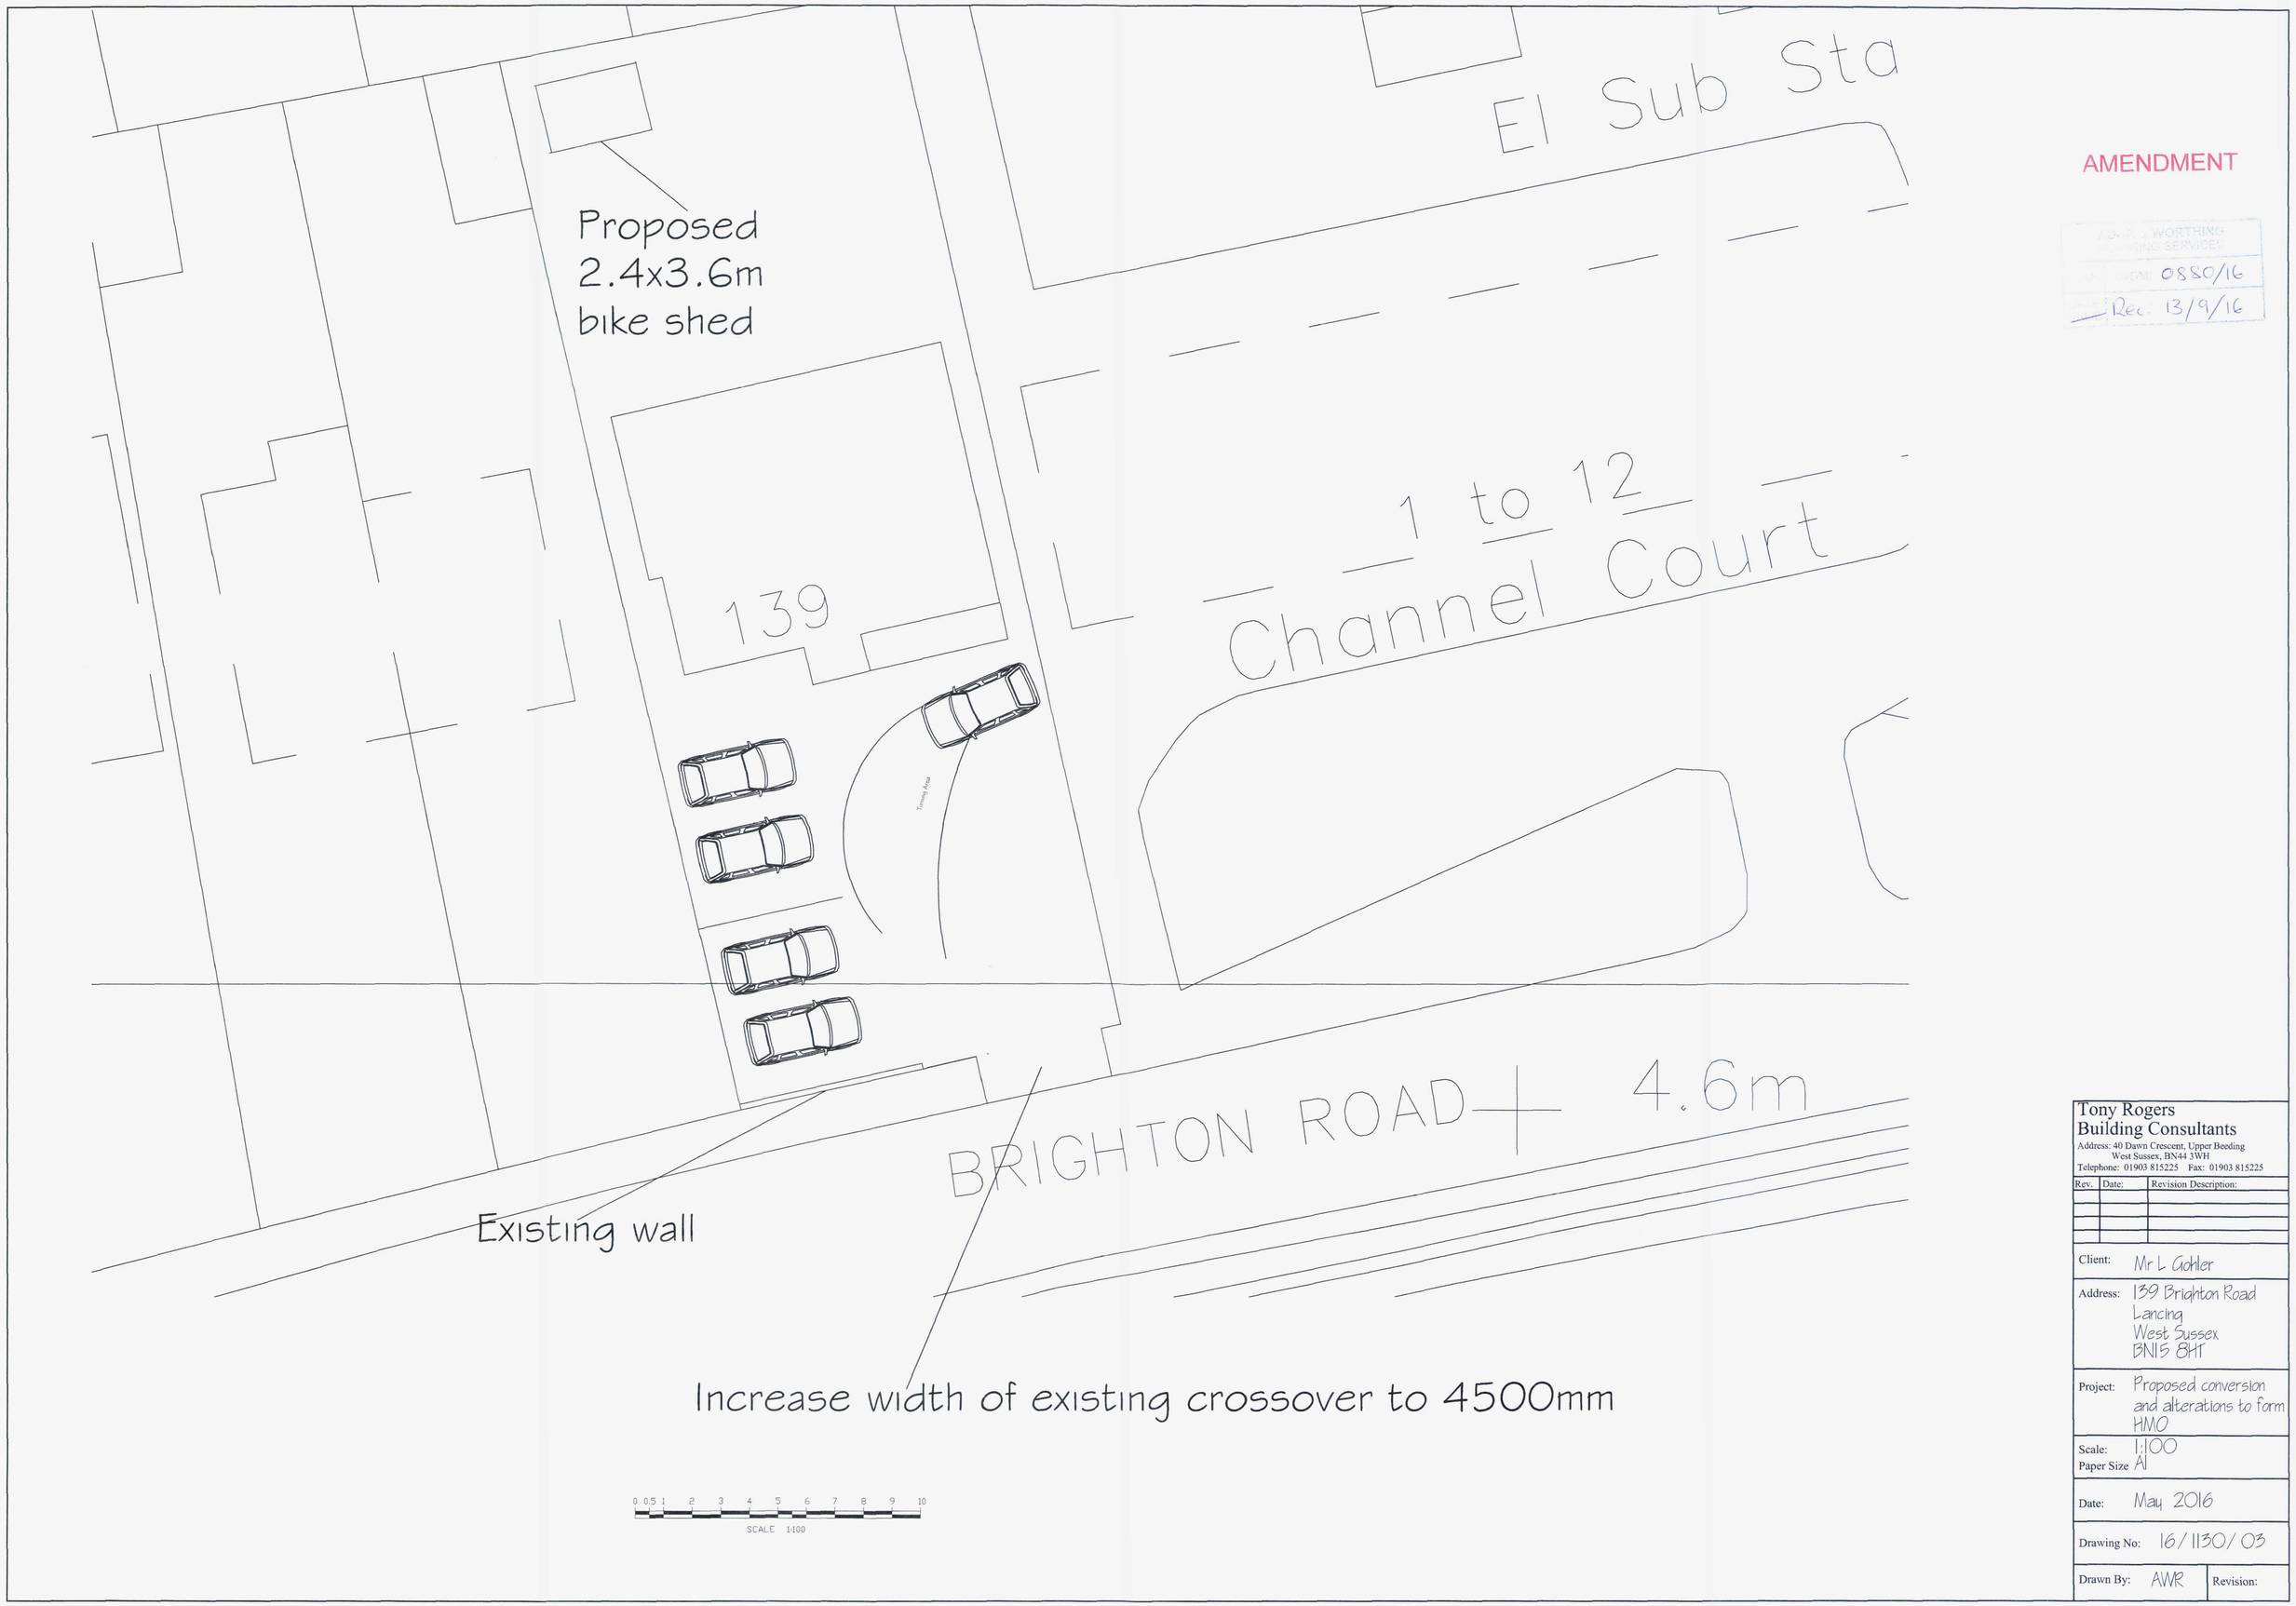

AMENDMENT

ADUR & WORTHING
PLANNING SERVICES
WDM 0880/16
Rec: 13/9/16

Tony Rogers
Building Consultants
Address: 40 Dawn Crescent, Upper Beeding
West Sussex, BN44 3WH
Telephone: 01903 815225 Fax: 01903 815225

Rev.	Date:	Revision Description:

Client: Mr L Gohler

Address: 139 Brighton Road
Lancing
West Sussex
BN15 8HT

Project: Proposed conversion and alterations to form HMO

Scale: 1:100
Paper Size A1

Date: May 2016

Drawing No: 16/1130/03

Drawn By: AWR

Revision: