AMENDMENT

ADUR & WORTHING PLANNING SERVICES
PLAN AWDM/1040/16
DATE Rec: 8/9/16



Proposed South Elevation
Scale 1:50 @A1

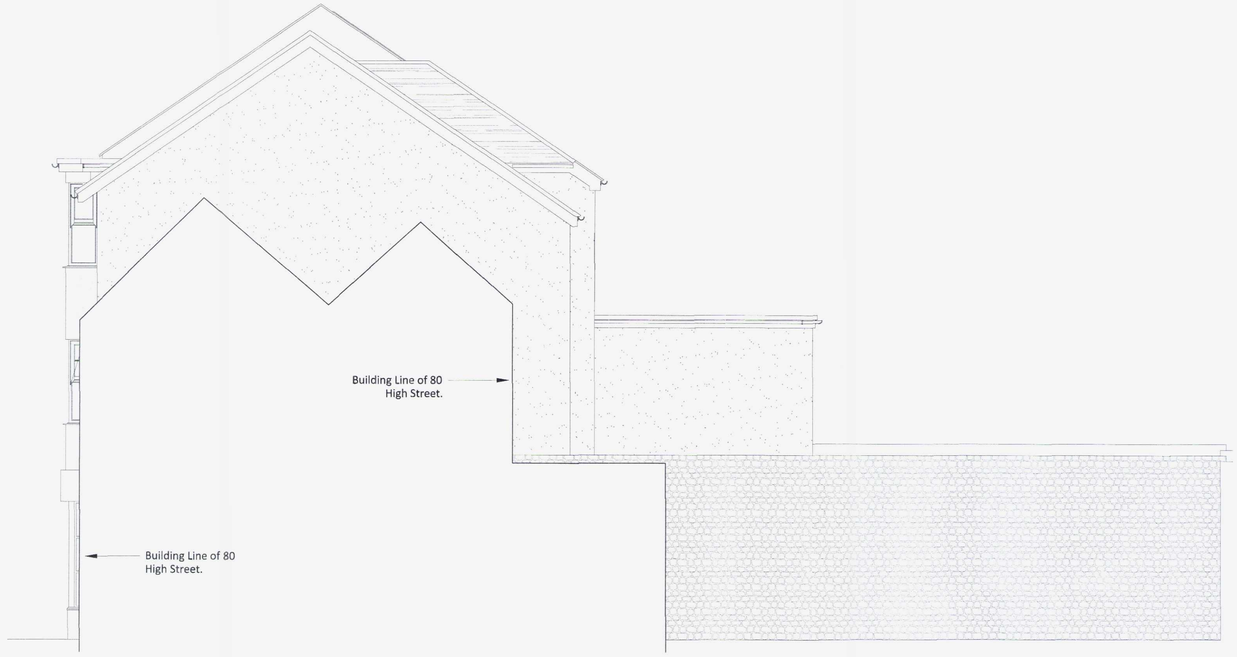

Proposed East Elevation
Scale 1:50 @A1



Proposed North Elevation
Scale 1:50 @A1

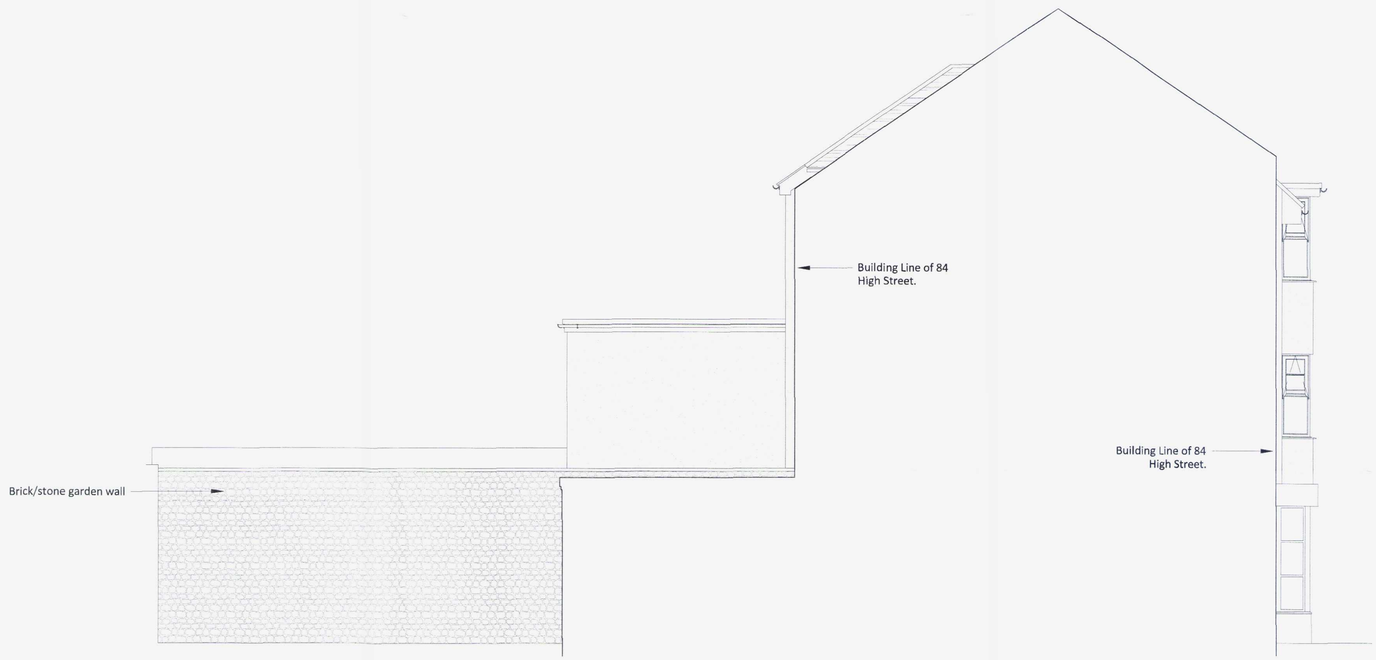

Proposed West Elevation
Scale 1:50 @A1

1m 2m 3m 4m 5m 6m 7m 8m 9m 10m

1:50 Scale Bar (@A1)

RSD
Rob Shepherd Designs

Client	Mr Paul Craig
Project	82 High Street, Shoreham
Drawing Title	Proposed Elevations
Drawn By	R Shepherd
Date	07/09/2016
Drawing Scale	1:50
DWG No.	2014/0011-04
Rev.	N

This drawing remains the property of and is issued on condition that it is not disclosed or copied in part or whole to any other unauthorised person without the prior consent of Rob Shepherd Designs.