AMENDMENT

ADUR & WORTHING PLANNING SERVICES
PLAN AWDM 1040/16
DATE Rec 8/9/16



Existing South Elevation
Scale 1:50 @A1

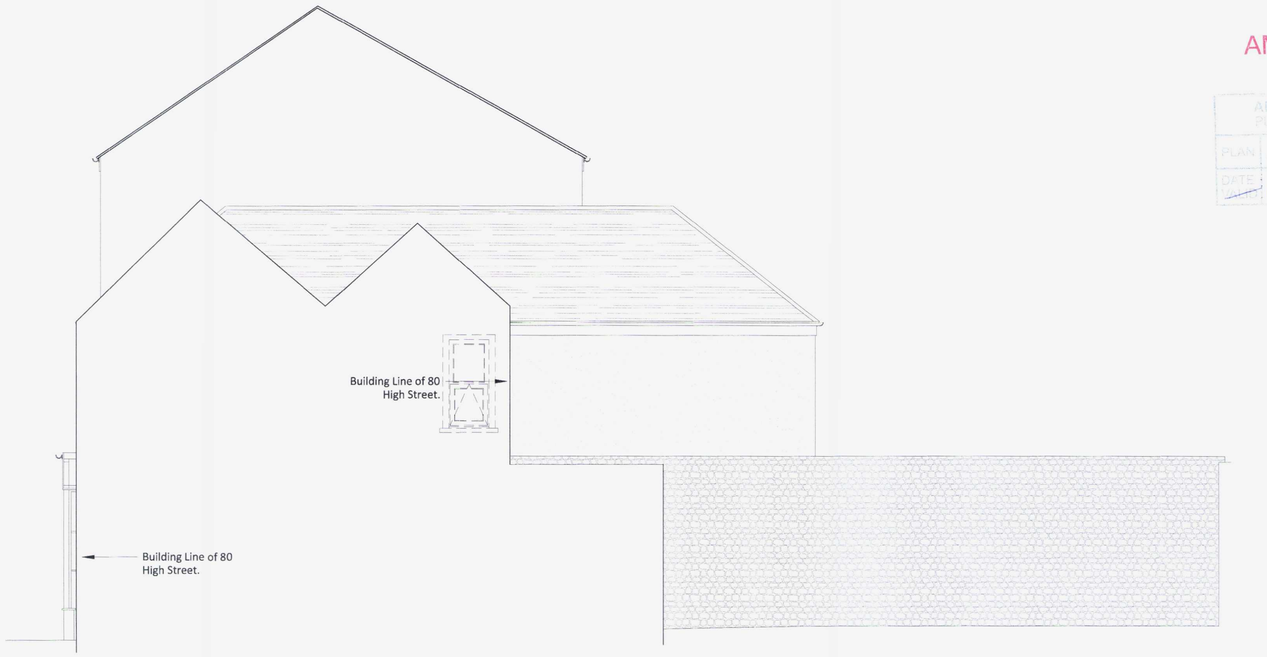

Existing East Elevation
Scale 1:50 @A1



Existing North Elevation
Scale 1:50 @A1

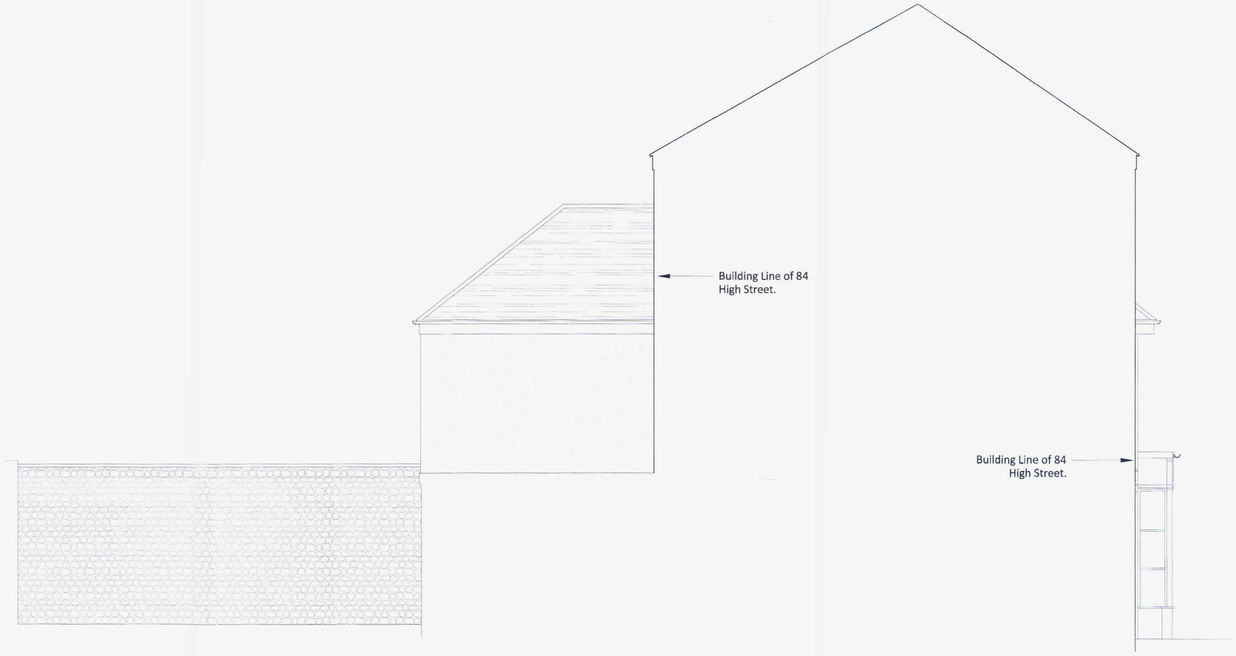

Existing West Elevation
Scale 1:50 @A1

1m 2m 3m 4m 5m 6m 7m 8m 9m 10m

1:50 Scale Bar (@A1)

RSD
Rob Shepherd Designs
BSc (Hons) Architectural Technologist

Client: Mr Paul Craig
Project: 82 High Street, Shoreham
Drawing Title: Existing Elevations
Drawn By: R Shepherd
Date: 17/07/2015
Drawing Scale: 1:50/100
Drawing No: 2014/0011-03
Rev: B

This drawing remains the property of and is issued on condition that it is not disclosed or copied in part or whole to any other unauthorised person without the prior consent of Rob Shepherd Designs.