



Union Street

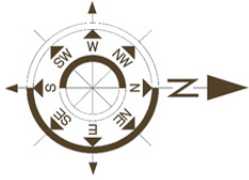

65A, High Street, Worthing BN11 1DN

Site Survey Feb 2026 DWG: KW/010406/03A

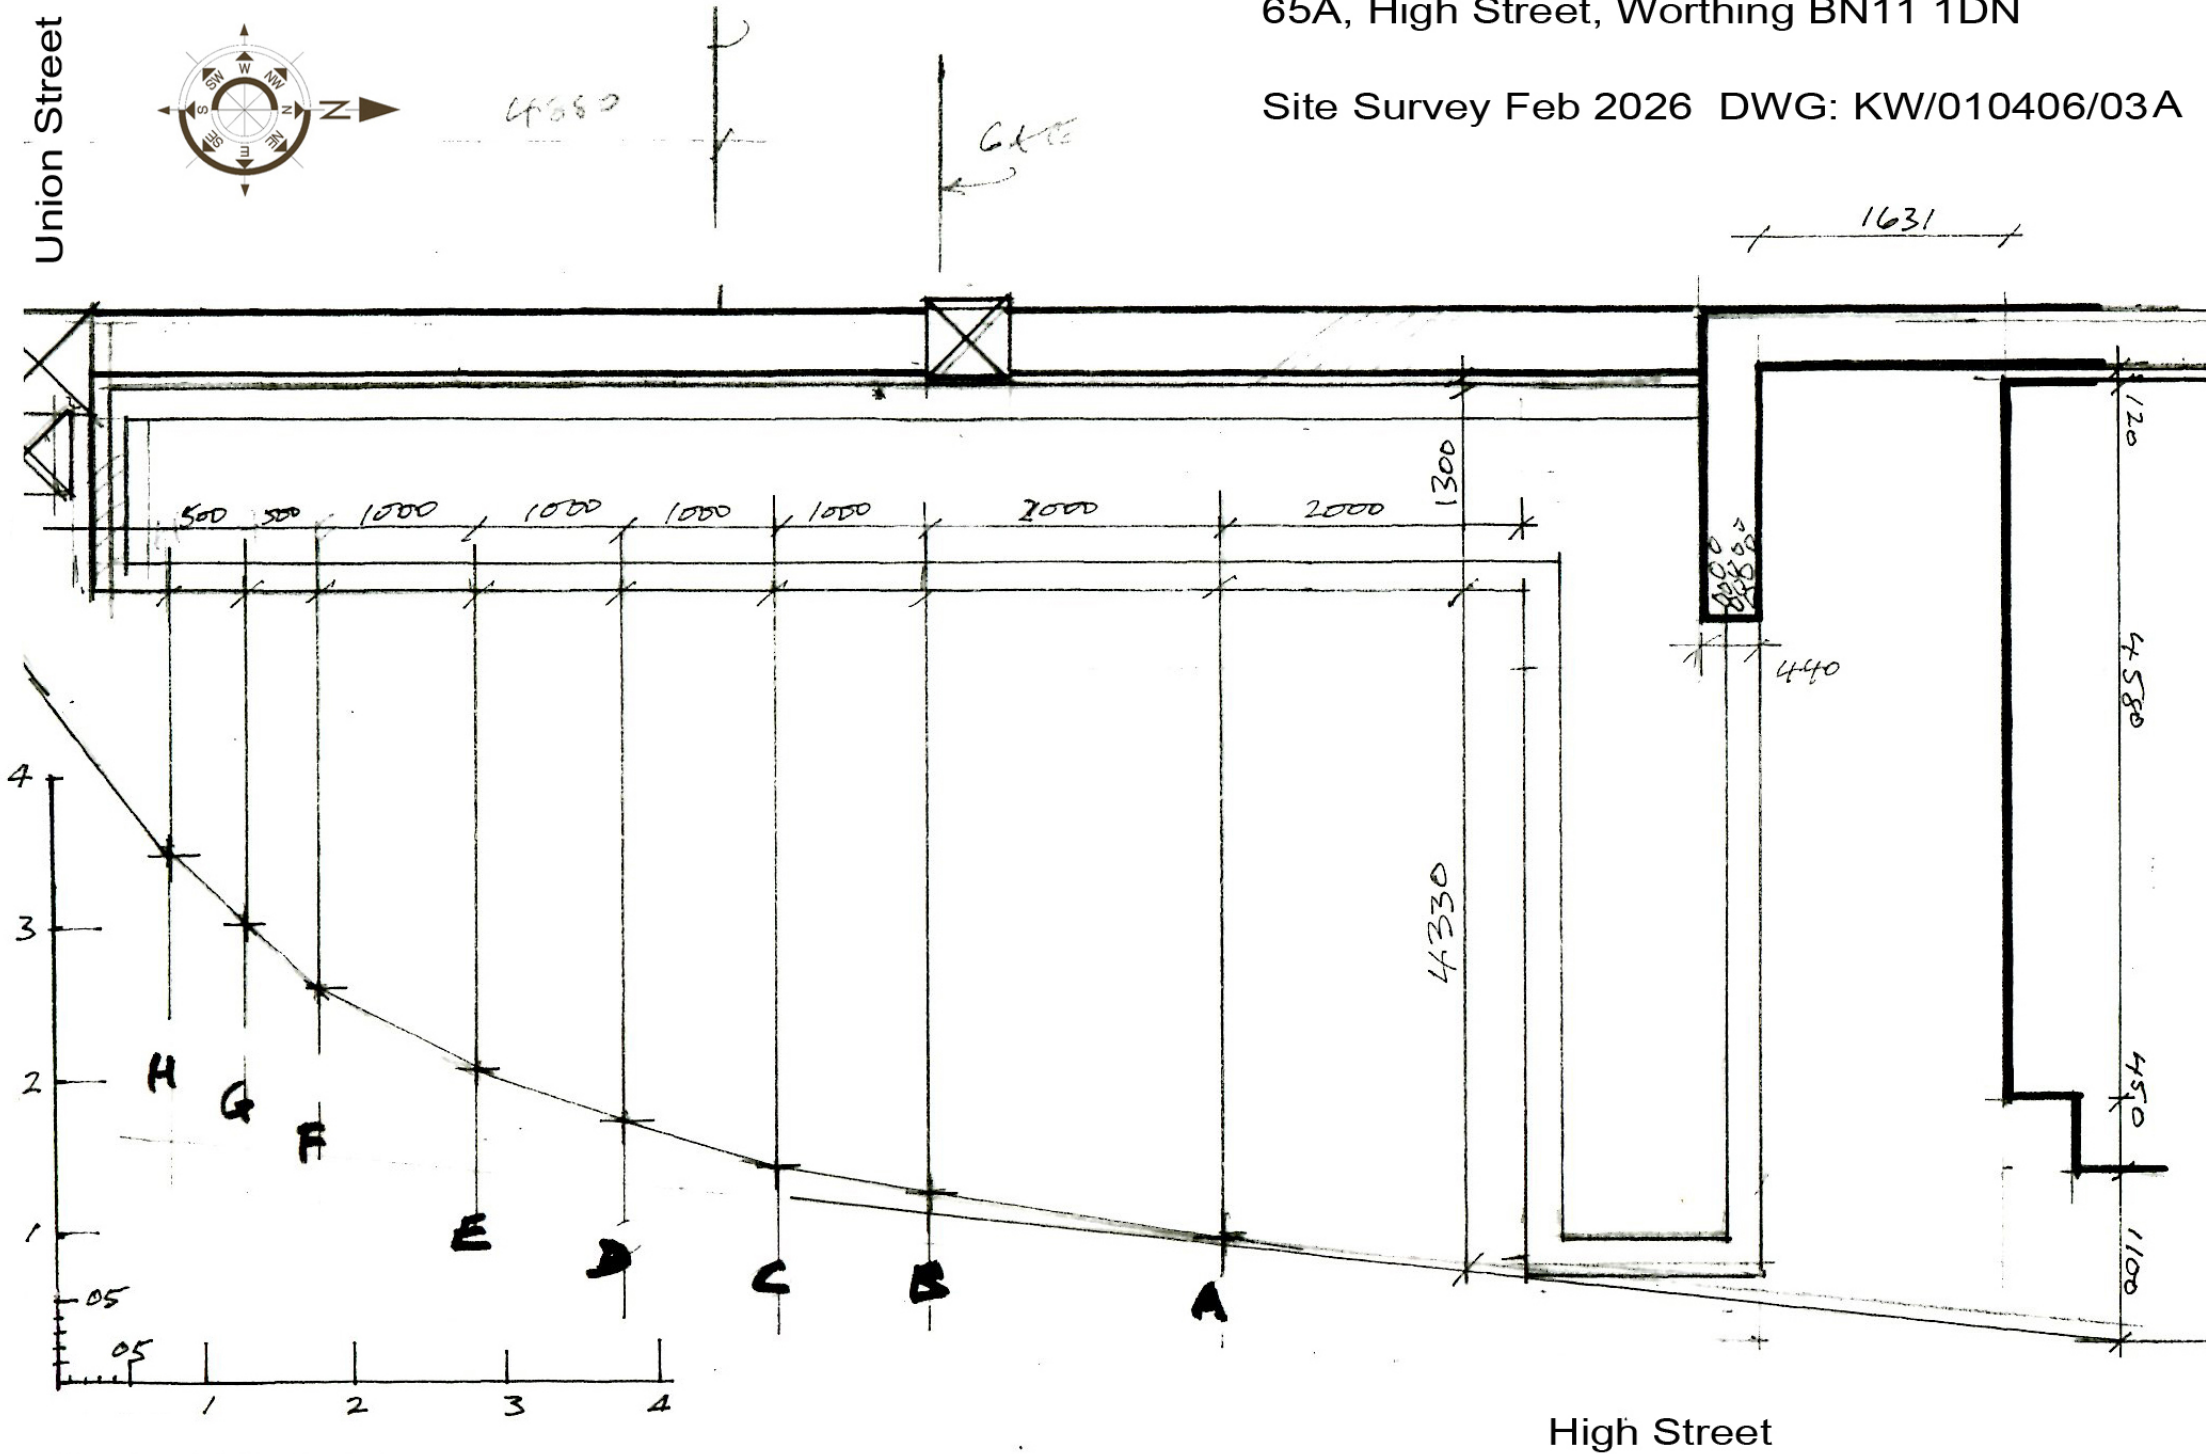

Scale 1:50 @ A4