

Materials.


Brickwork.. to match adjoining no.65 Rowland House.

Cobble features. Ditto.

Roof. Ditto. slate with riven edge. terra cotta hips.


Windows & Ext. Door. Powder coated aluminium

Union Street

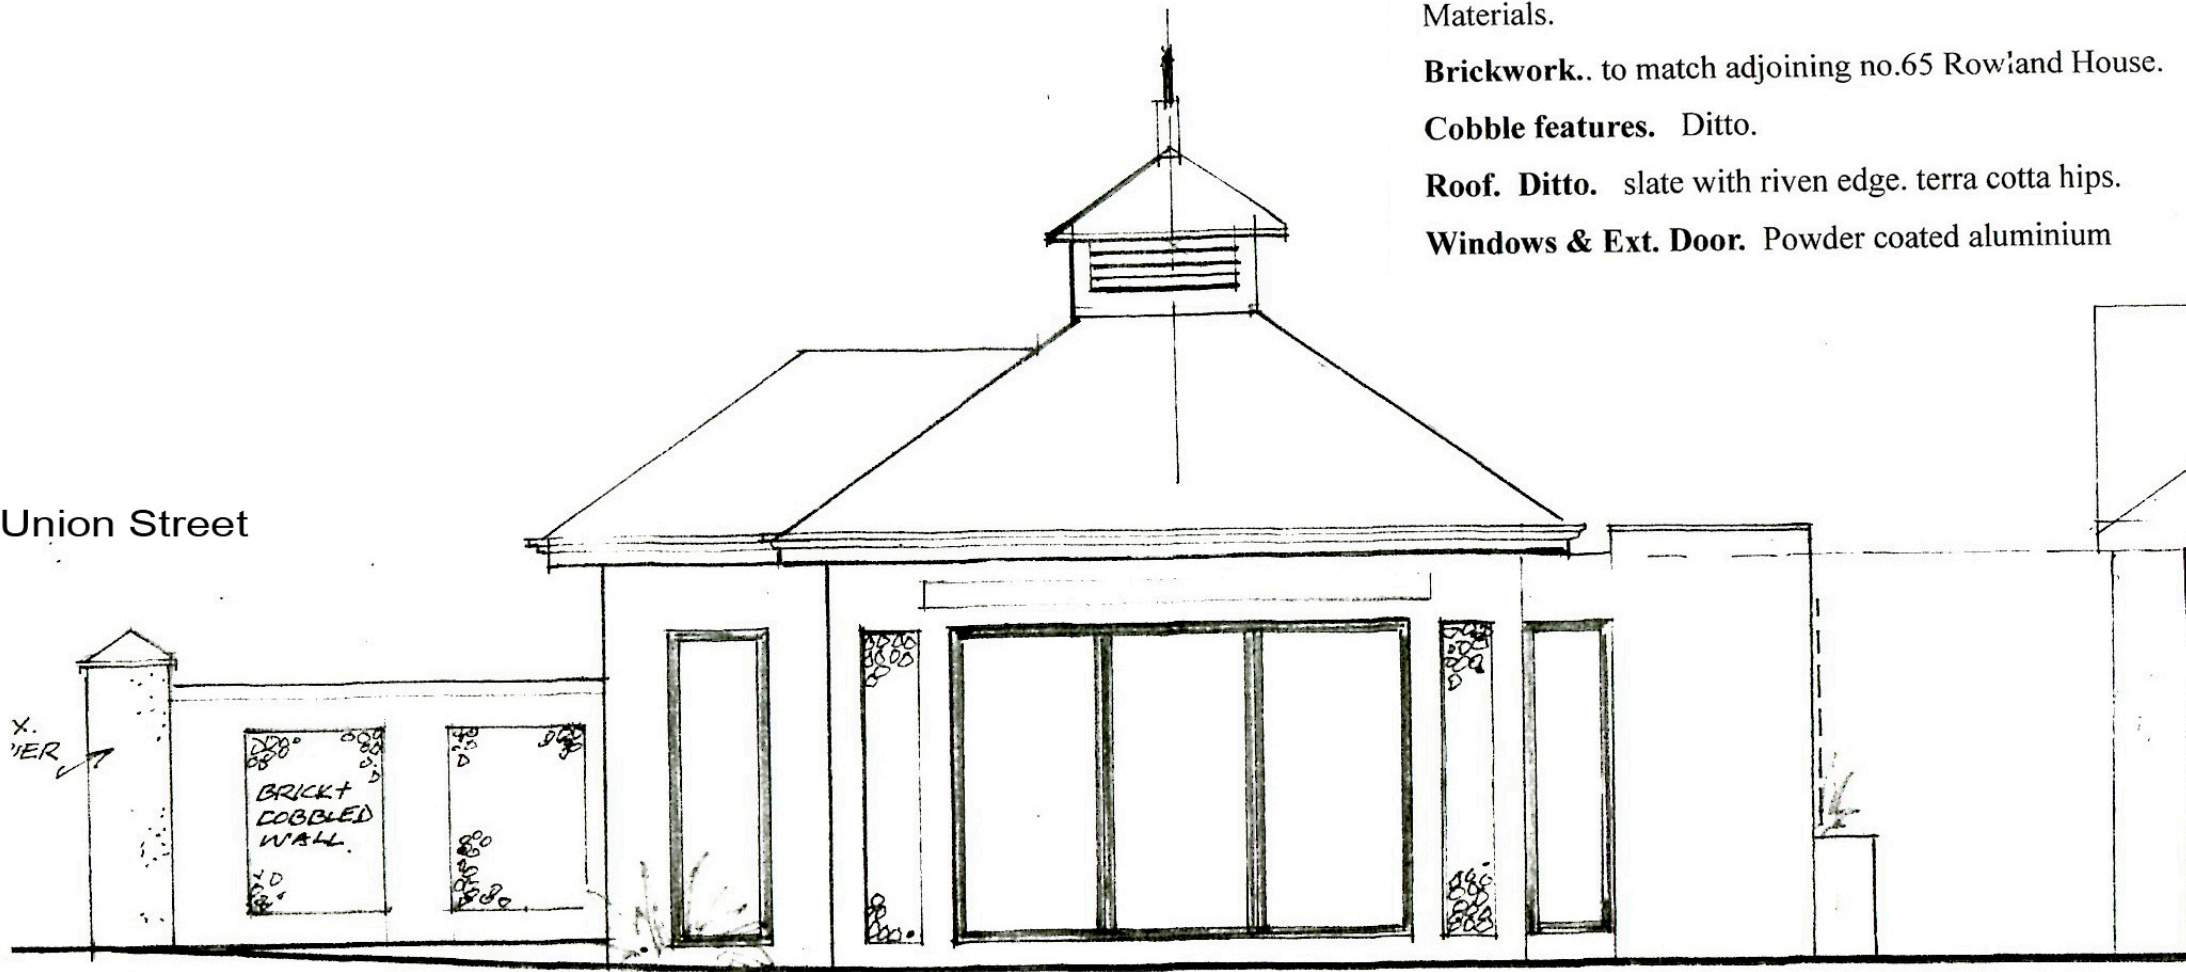

East Elevation as Proposed

High Street

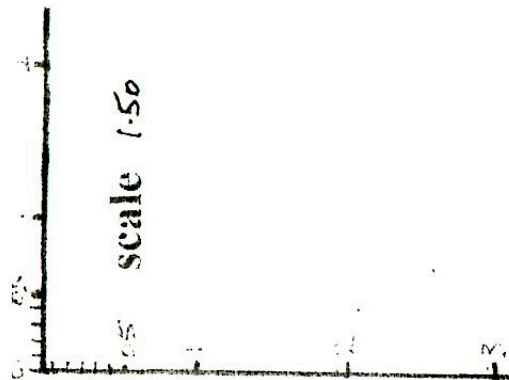

65A, High Street, Worthing BN11 1DN

East Elevation as Proposed

DWG: KW/010406/09