


Ground Floor

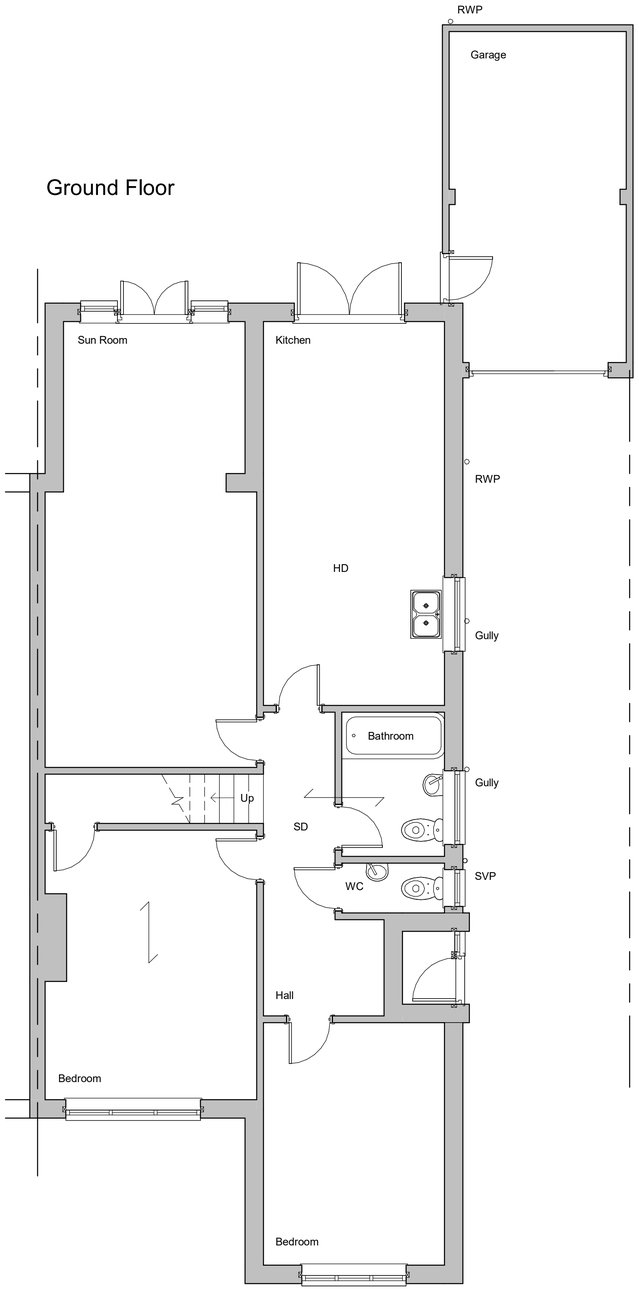


First Floor

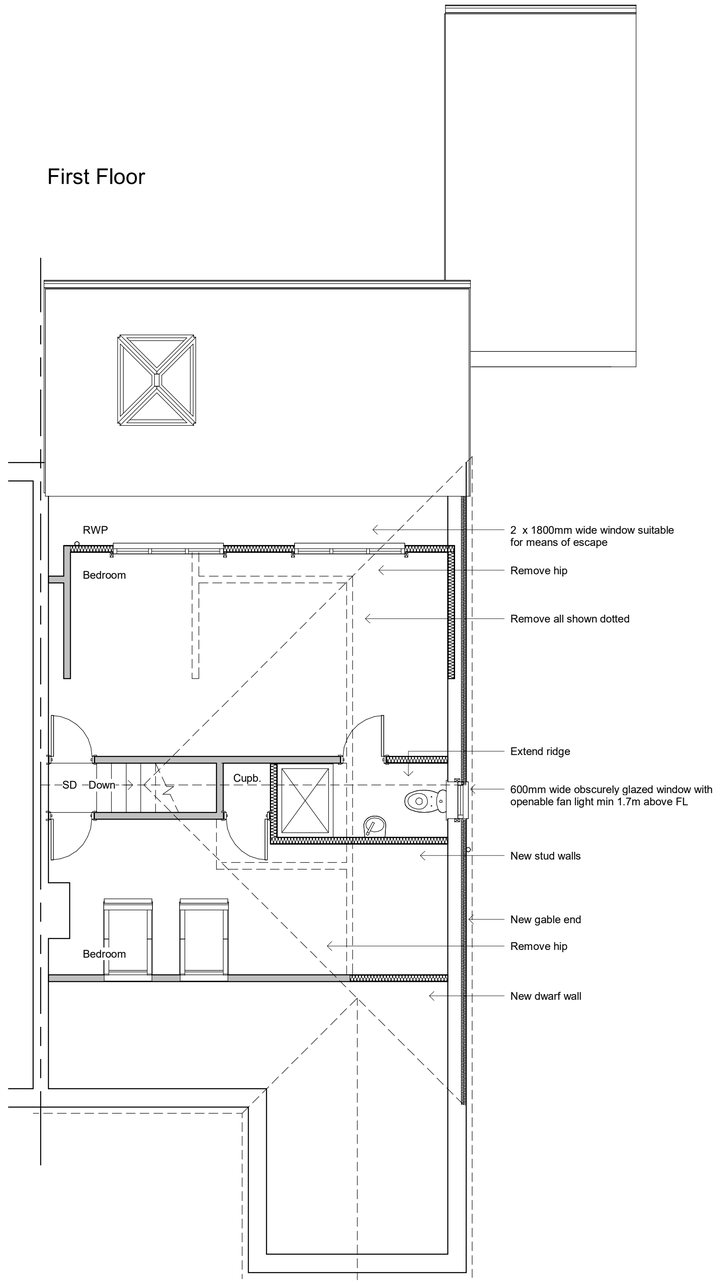


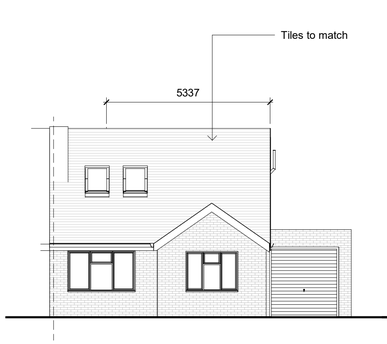

Front Elevation - South

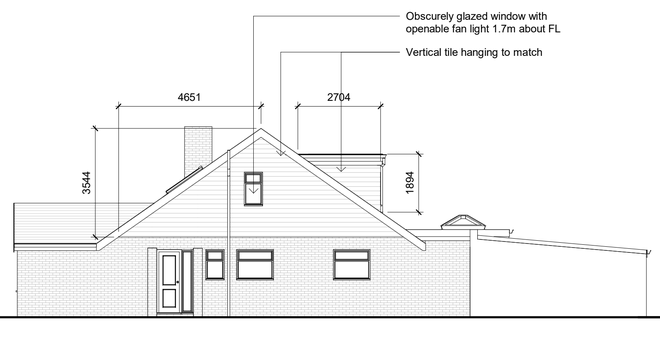

Side Elevation - East

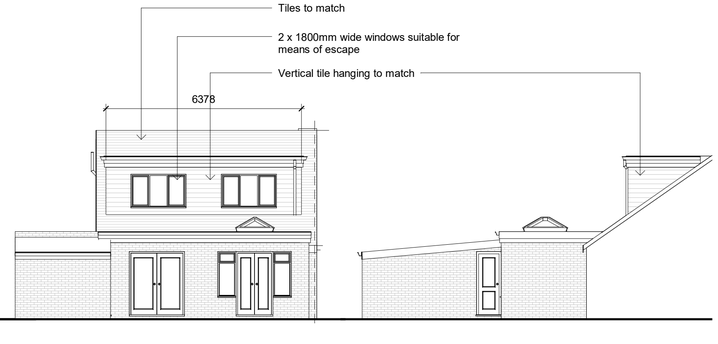

Rear Elevation - North

Side Elevation - West

Revisions

0.5 0 0.5 1 1.5 2 2.5
SCALE 1: 50 m

1 0 1 2 3 4 5
SCALE 1: 100 m

Gable End:

(5.337 / 3) x 3.544 x 4.651 = 29.32m3

Dormer:

6.378 x 2.704 x 1.894 / 2 = 16.3m3

Total:

29.32 + 16.3 = 45.62 m3

Therefore under 50m3 and complies

Materials

Tiles to match existing

Dormer - vertical tile hanging to match existing

White PVC windows to match

Drawing Number	2020/46	Sheet	1 of 1
Size	A1	Scale	1:50, 1:100

Project

Proposed details
March 2020

Job Title

248 Upper Shoreham Road
Shoreham by Sea
West Sussex
BN43 6BS

Do Not scale from this drawing except for planning as photocopies will be subject to distortion
Drawings to be read in conjunction with all other Designers and structural engineers contract drawings and specifications:
Any discrepancies must be brought to the attention of the Designer immediatialy.
The contractor must verify all dimensions by site measurement before ordering materials or manufacturing components
Substitute materials and products to those named will be acceptable if proven to be of equal or higher performance and not in conflict with other elements

M.J.Humphrey Ltd

RICS cabe chartered association of building engineers

Mel Humphrey MRICS, MBEng
39 Northease Drive
Hove
East Sussex
BN3 8PQ
Mel@mjhumphrey.co.uk
07701055182

Adam Humphrey
230 Dominion Road
Worthing
West Sussex
BN14 8JL
Adam@mjhumphrey.co.uk
07812419142