


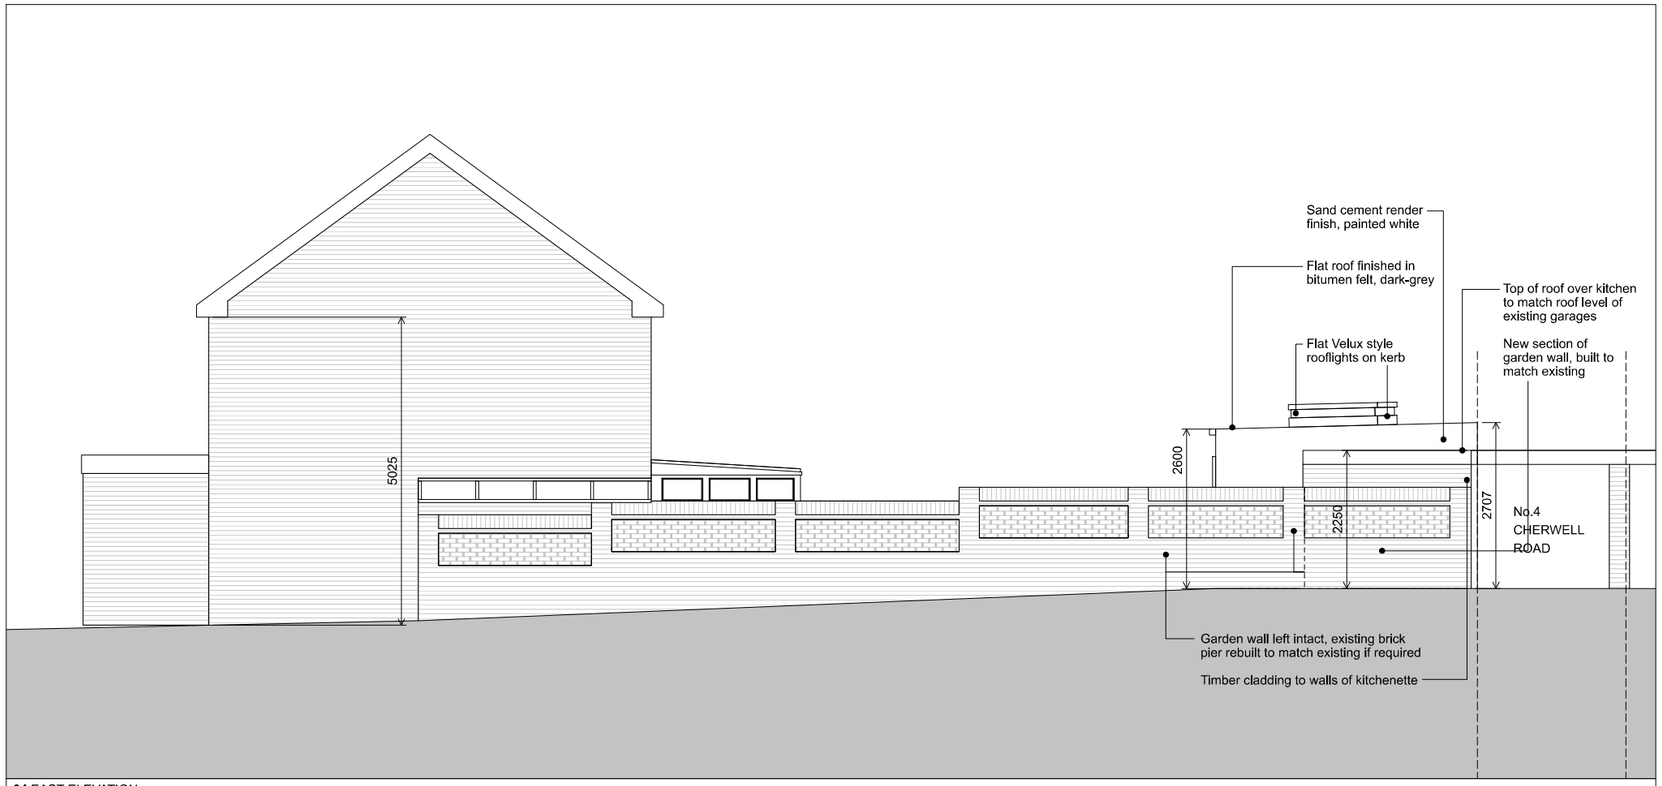


04 EAST ELEVATION

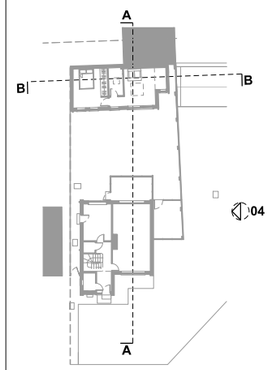

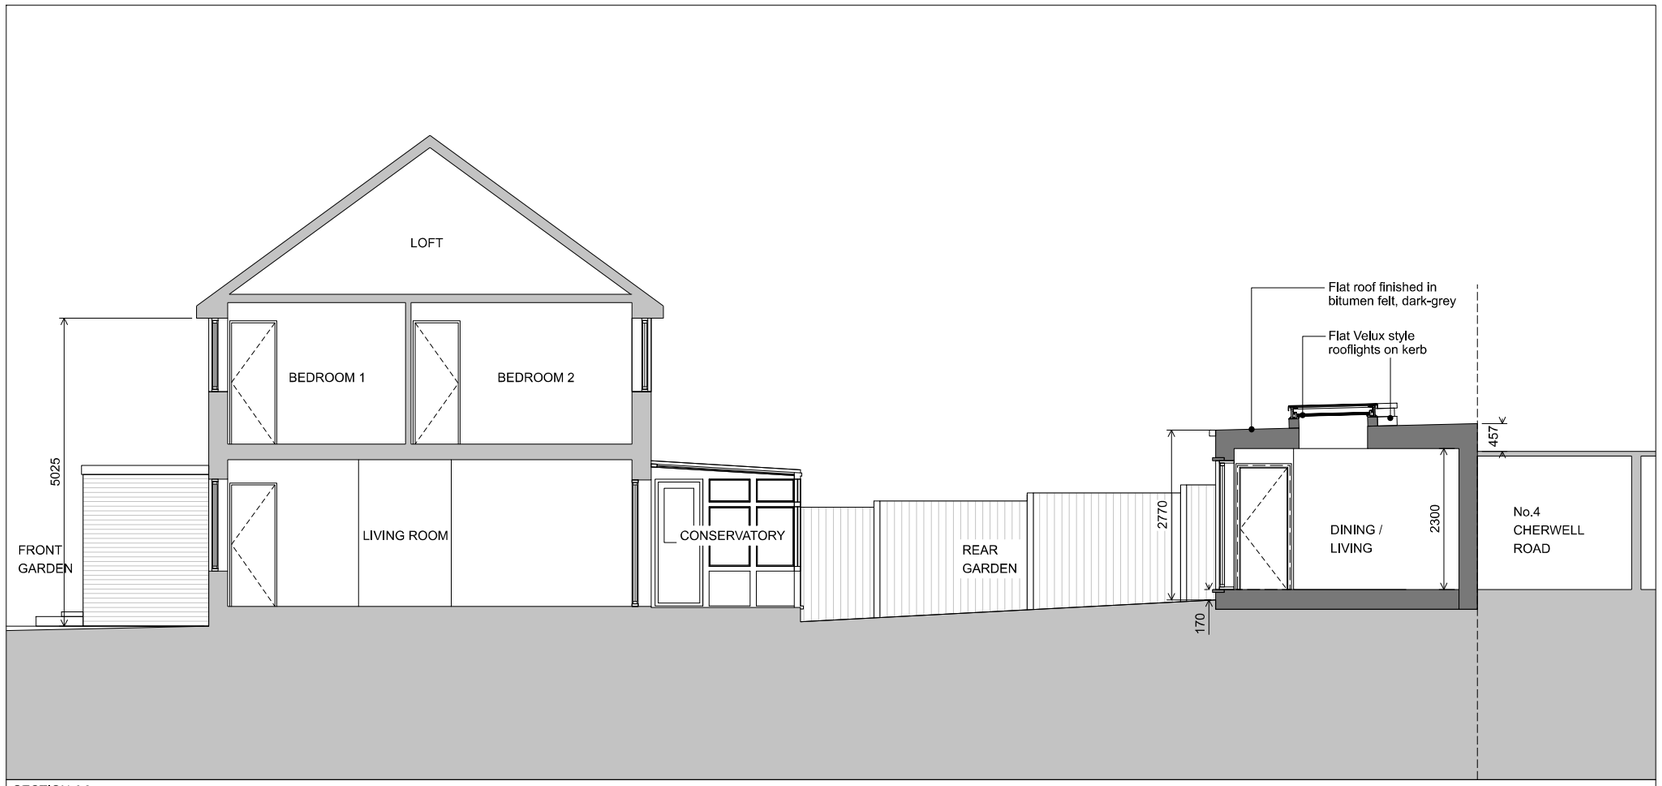

SECTION **AA**

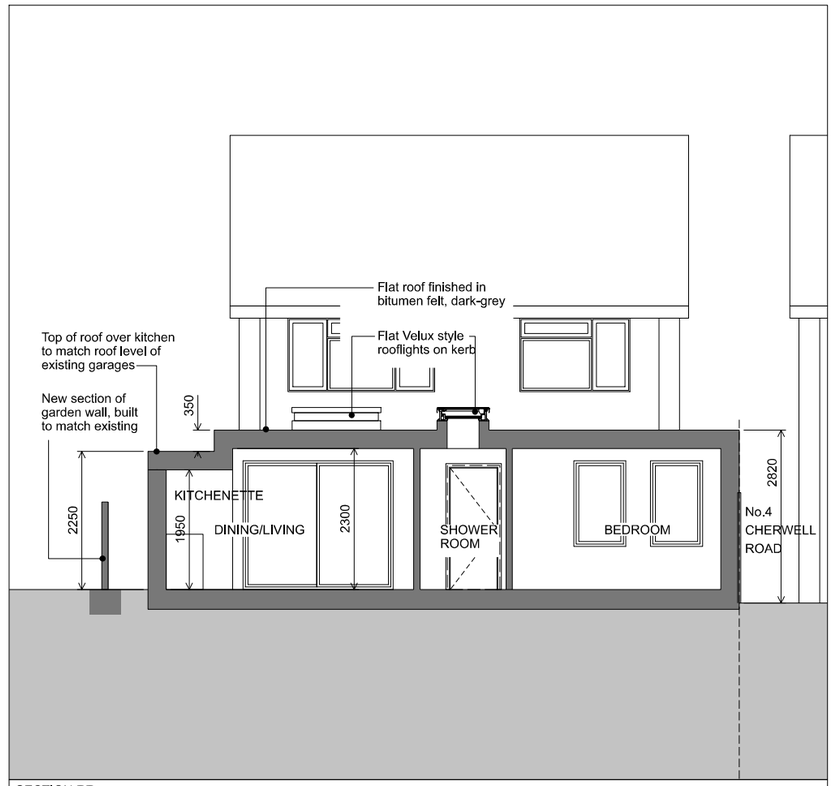

SECTION **BB**

Rev:

Notes: Unless stated otherwise, all dimensions are in millimetres. All dimensions to be checked and confirmed on site by contractor and as such are to be his responsibility. Any errors, omissions or discrepancies on this drawing are to be reported to the architect.

0m 1 2 3 4 5

JOE WRIGHT ARCHITECTS
i: www.joewrightarchitects.co.uk e: info@joewrightarchitects.co.uk

Project: 2 Cherwell Road, Worthing, BN13 3NB Garage replacement		Scale: 1:100 @ A3	Date: 20.10.25
Drawing Proposed Drawings		Drwg No: 2505-01_PL_104	Rev: E
Title: Elevations and Sections			