amendments				
rev.	date	comment	auth.	chkd.
-	-	-	-	-

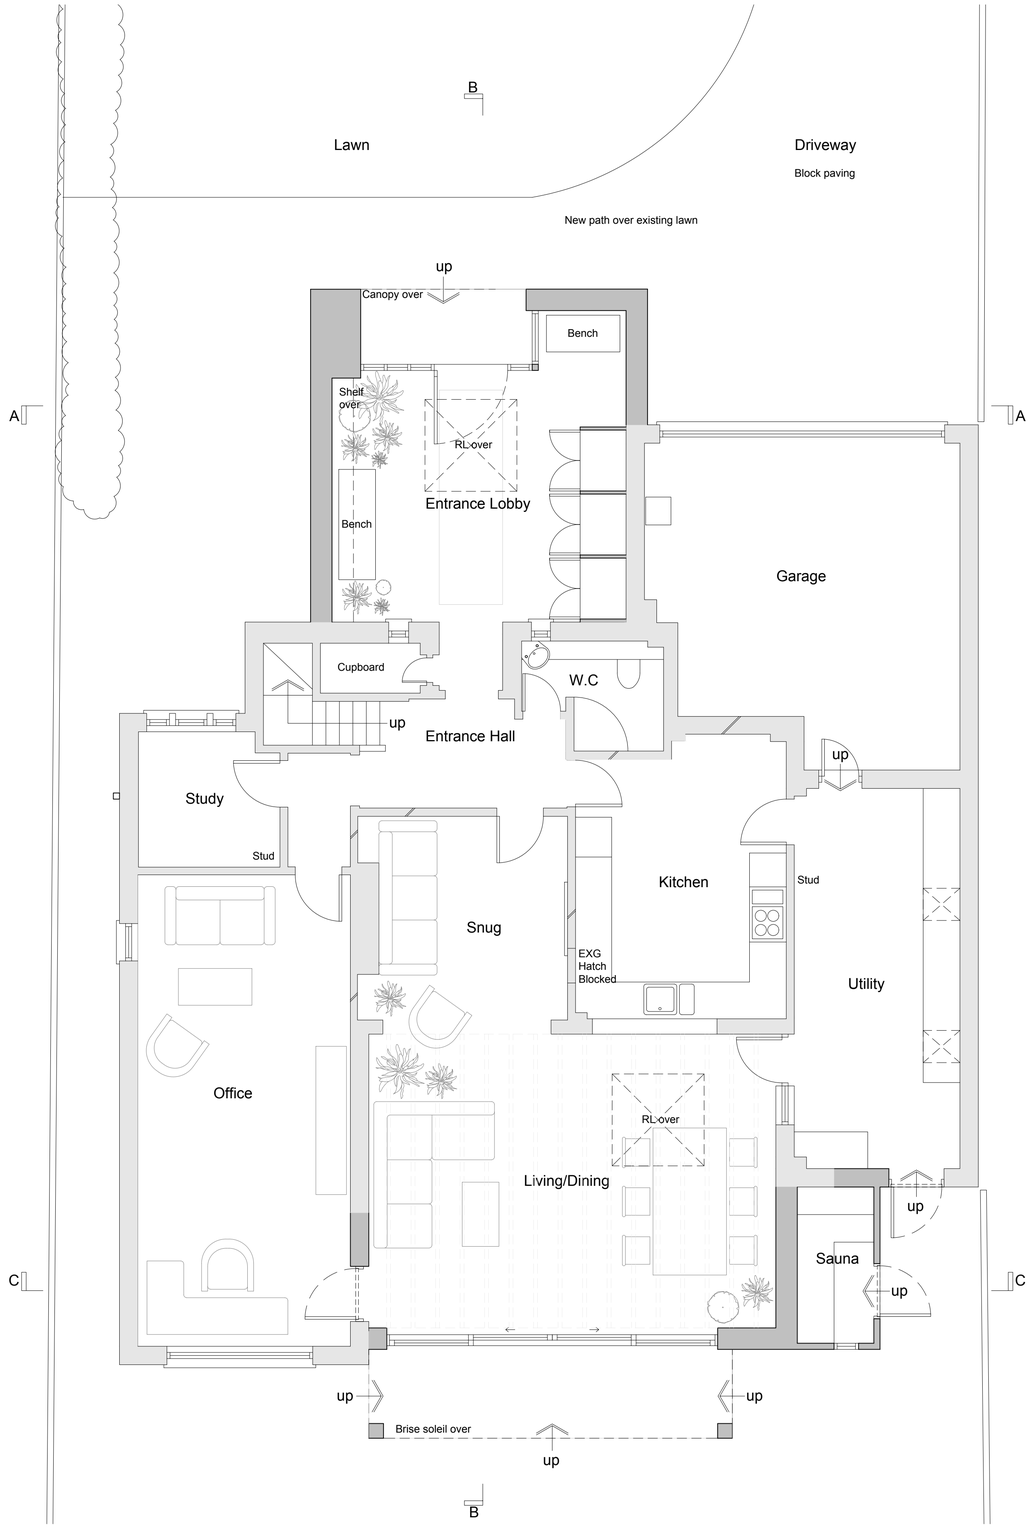

Ground Floor Plan 1:50

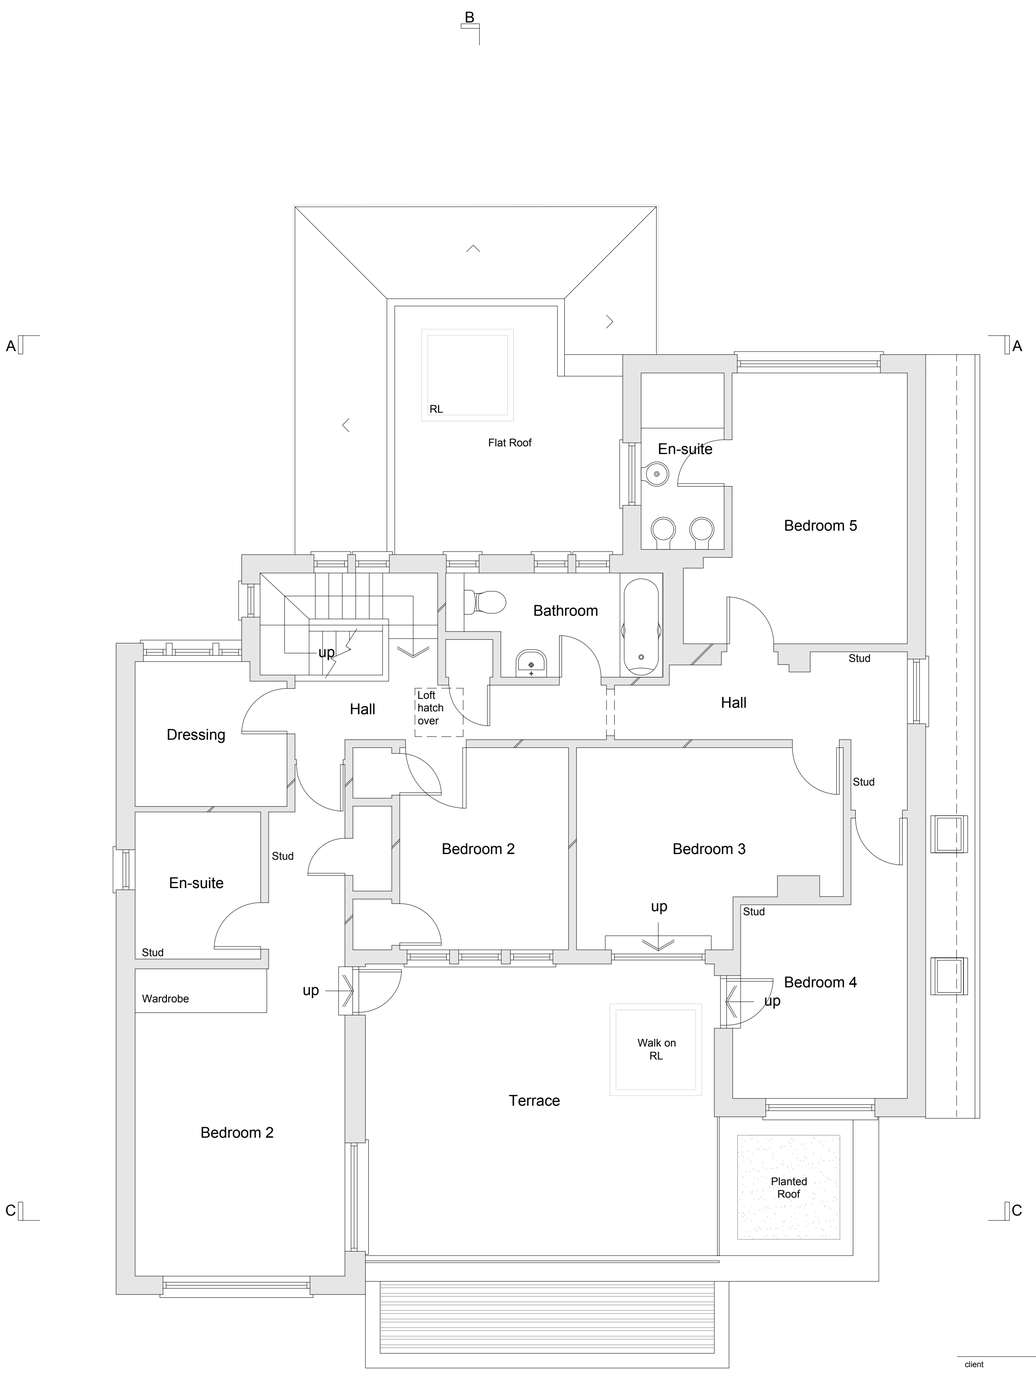

First Floor Plan 1:50

0 1 2 3 4 5 6 7 8 9 10

scale in metres 1:50



Location Plan 1:1250

0 25 50 75 100

scale in metres 1:1250

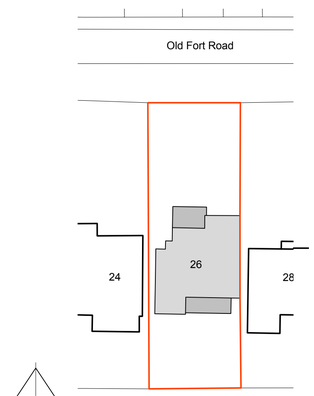

Block Plan 1:500

0 10 20 30 40

scale in metres 1:500

client			drawing number	revision
Mr and Mrs Vumbaca			0706.PL.050	_
project			drawing title	
26 Old Fort Road Shoreham By Sea BN43 5RJ			Proposed Ground Floor, First Floor, Location and Block Plans PLANNING	
drawn by	checked by	riba work stage	date	scale/original sheet size
Others	M.B	M.S	Oct '25	1:50 @ A1

www.abir.co.uk studio@abirarchitects.co.uk
Unit 1, Beta House, St John's Road, Hove, BN3 2FX, United Kingdom
Hove +44 (0)1273 724 384
Company No 06877117 VAT No 971 4147 17

© ABIR Architects Ltd. Check all dimensions on site before work is undertaken. All goods, materials and workmanship to conform with current building regulations, BSS and COP's.

ABIR architects

RIBA Chartered Practice