0 2.5 5 7.5 10

scale in metres 1:100

amendments				
rev.	date	comment	auth.	chkd.
-	-	-	-	-

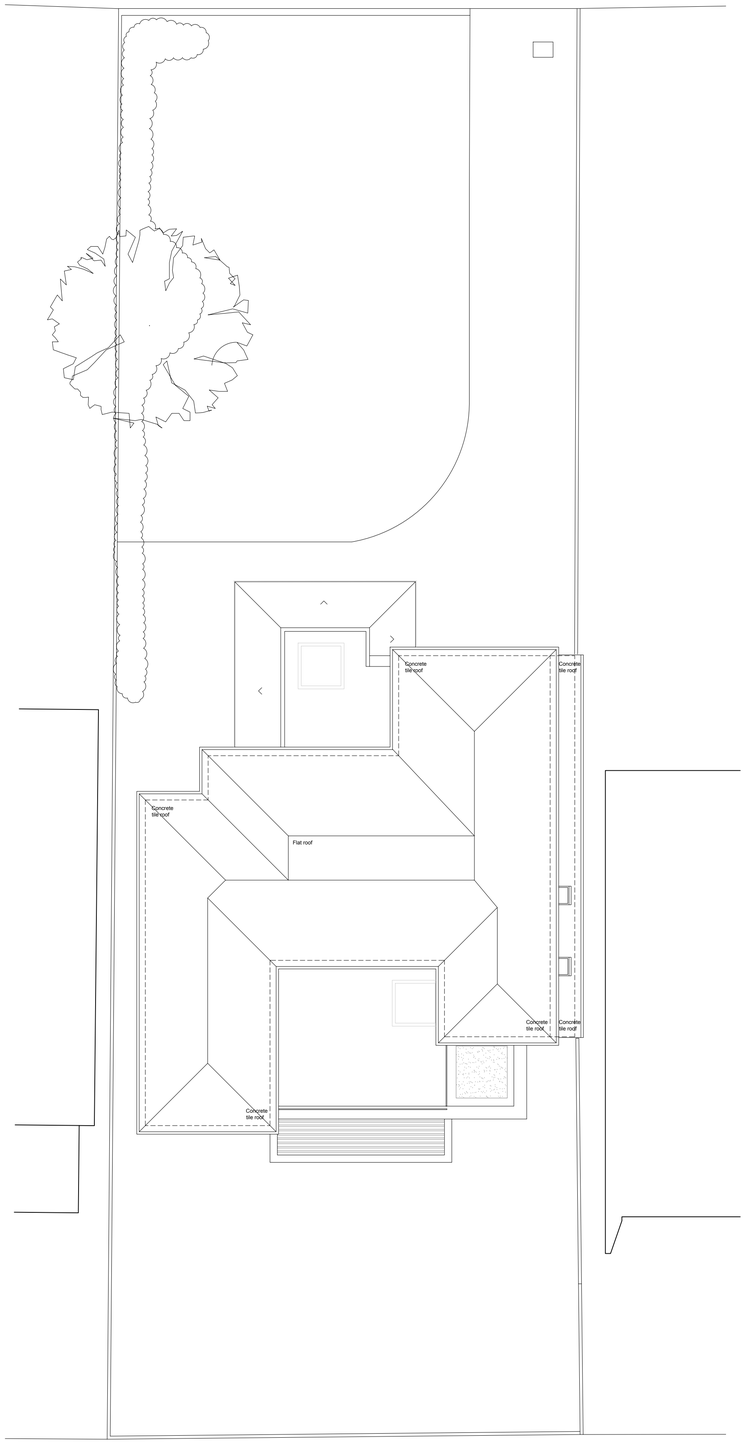

Site/Roof Plan 1:100



Section A-A 1:100



Section B-B 1:100

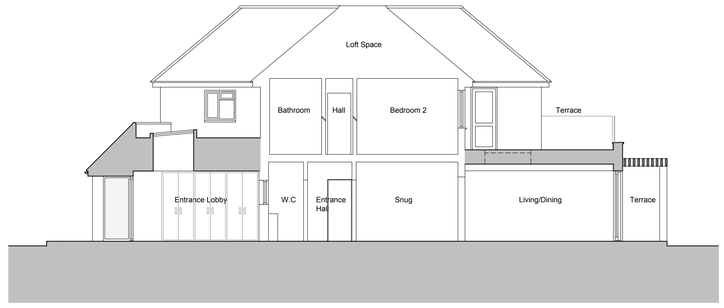

Section C-C 1:100

n

client
Mr and Mrs Vumbaca

drawing number
0706.PL.051

revision
_

project
26 Old Fort Road
Shoreham By Sea
BN43 5RJ

drawing title
Proposed Site/Roof Plan
and Sections
PLANNING

drawn by	checked by	riba work stage	date	scale/original sheet size
Others	M.B	M.S	Oct '25	1:100 @ A1

www.abir.co.uk studio@abirarchitects.co.uk
Unit 1, Beta House, St John's Road, Hove, BN3 2FX, United Kingdom
Hove +44 (0)1273 724 384
Company No 06877117 VAT No 971 4147 17

© ABIR Architects Ltd. Check all dimensions on site before work is undertaken. All goods, materials and workmanship to conform with current building regulations, BSS and COP's.

ABIR architects

RIBA Chartered Practice