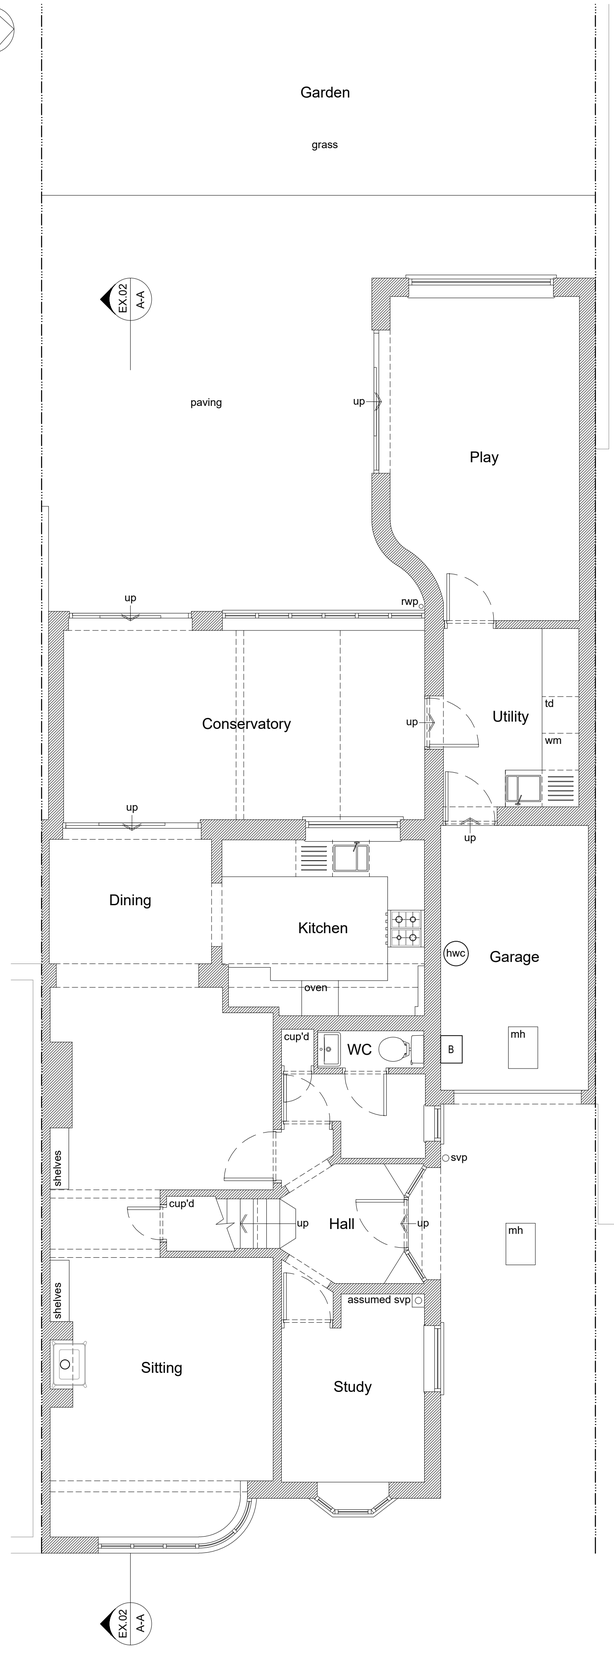

Existing Ground Floor Plan 1:50

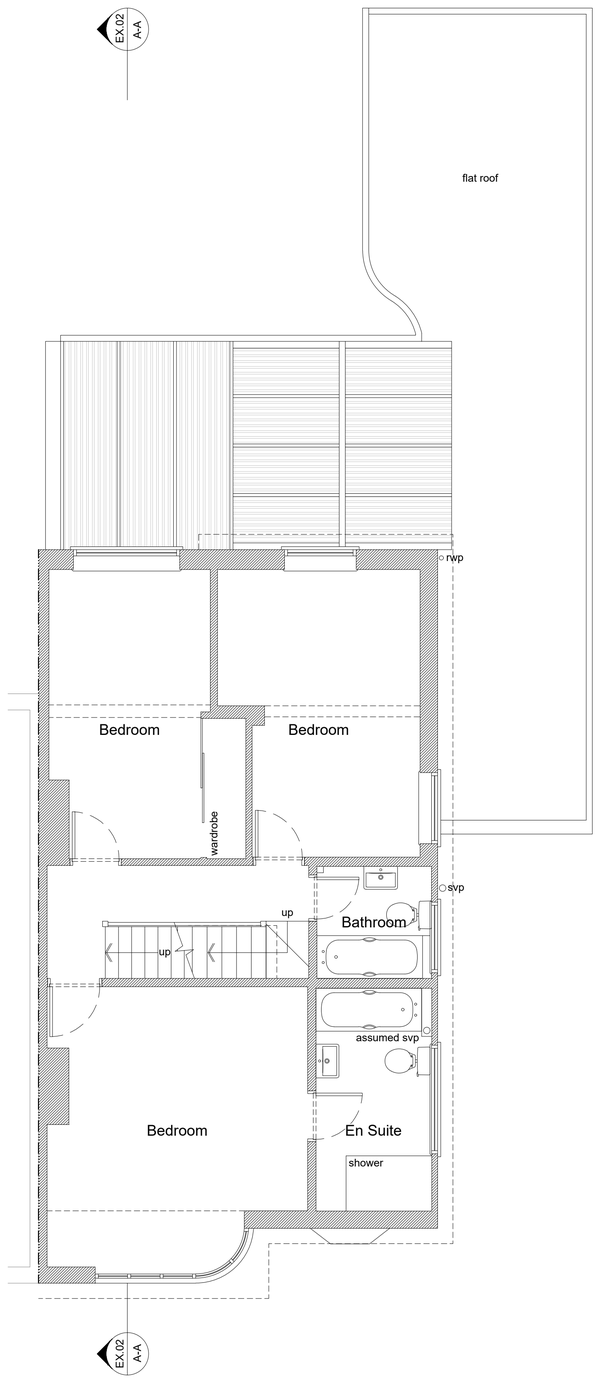

Existing First Floor Plan 1:50

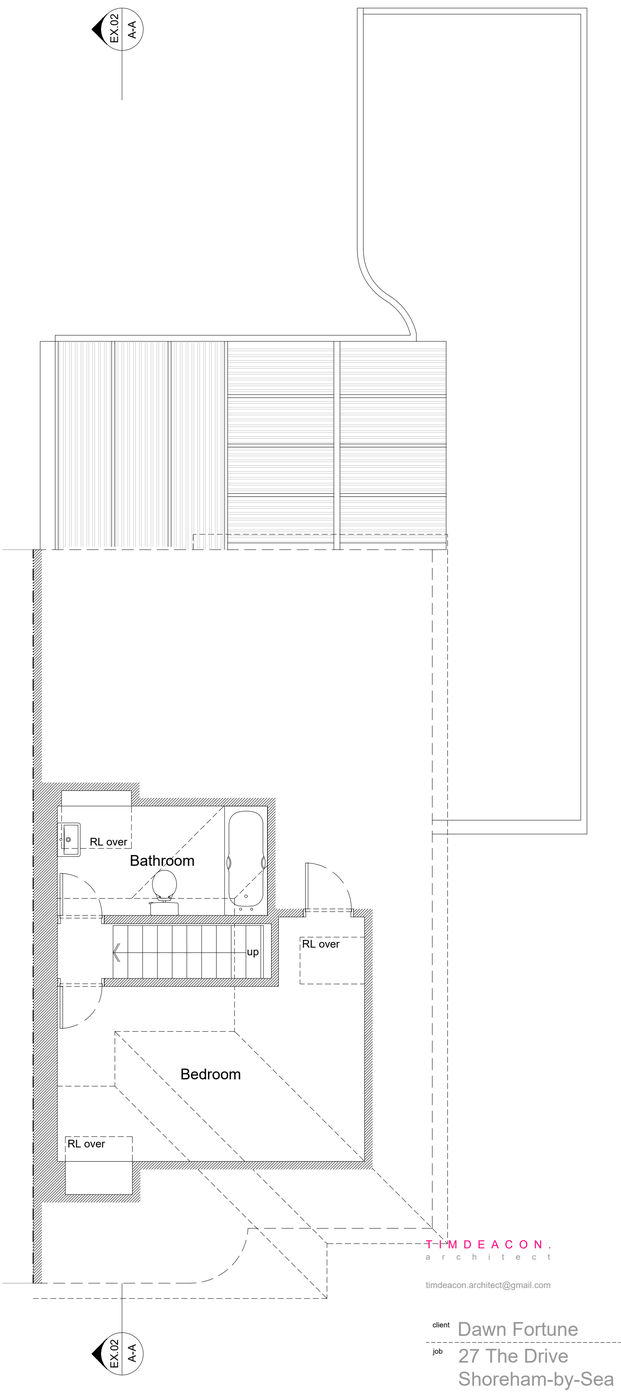

Existing Second Floor Plan 1:50

0 1 2 3 4 5 6 7 8 9 10
Scale In Metres



Location Plan 1:1250

0 25 50 75 100
Scale In Metres



Site Plan 1:500

0 10 20 30 40
Scale In Metres

TIMDEACON.
architect
timdeacon.architect@gmail.com

rev. date comment
amendments

client Dawn Fortune
job 27 The Drive
Shoreham-by-Sea
West Sussex
BN43 5GB

dwg # 213.EX.01
dwg title Existing Plans
MEASURED SURVEY
scale Varies @ A1
date Sept' 2025
RIBA work stage –

Do not scale off drawing unless solely for Planning purposes.
Check all dimensions on site before work commences.
All goods materials workmanship to conform with current building regulations BSS and COP's.
© Copyright Tim Deacon. Architect