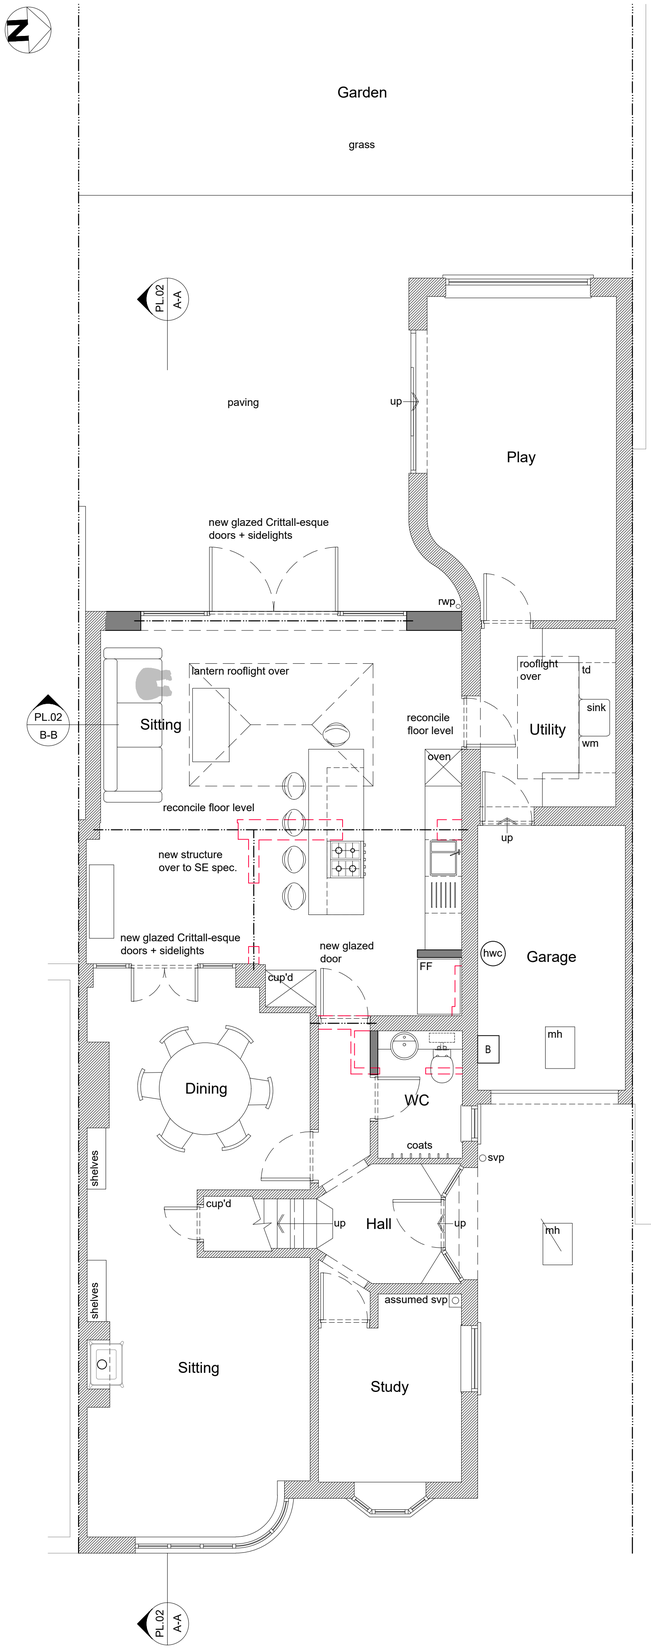

Proposed Ground Floor Plan 1:50

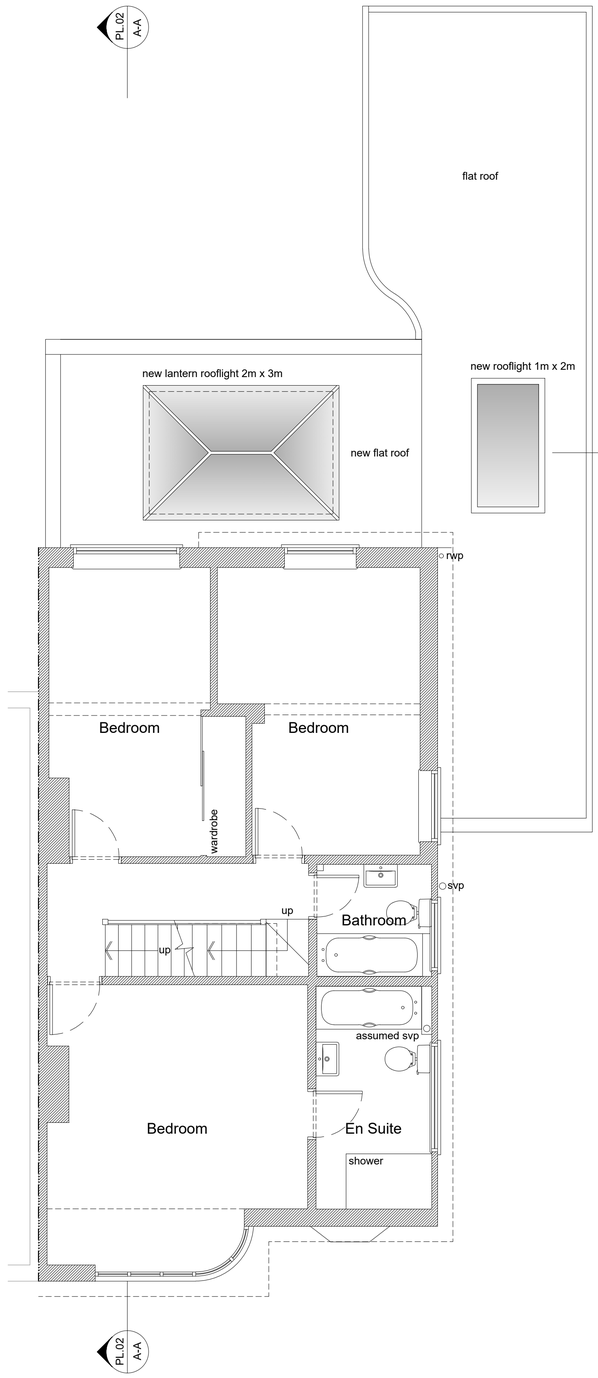

Proposed First Floor Plan 1:50

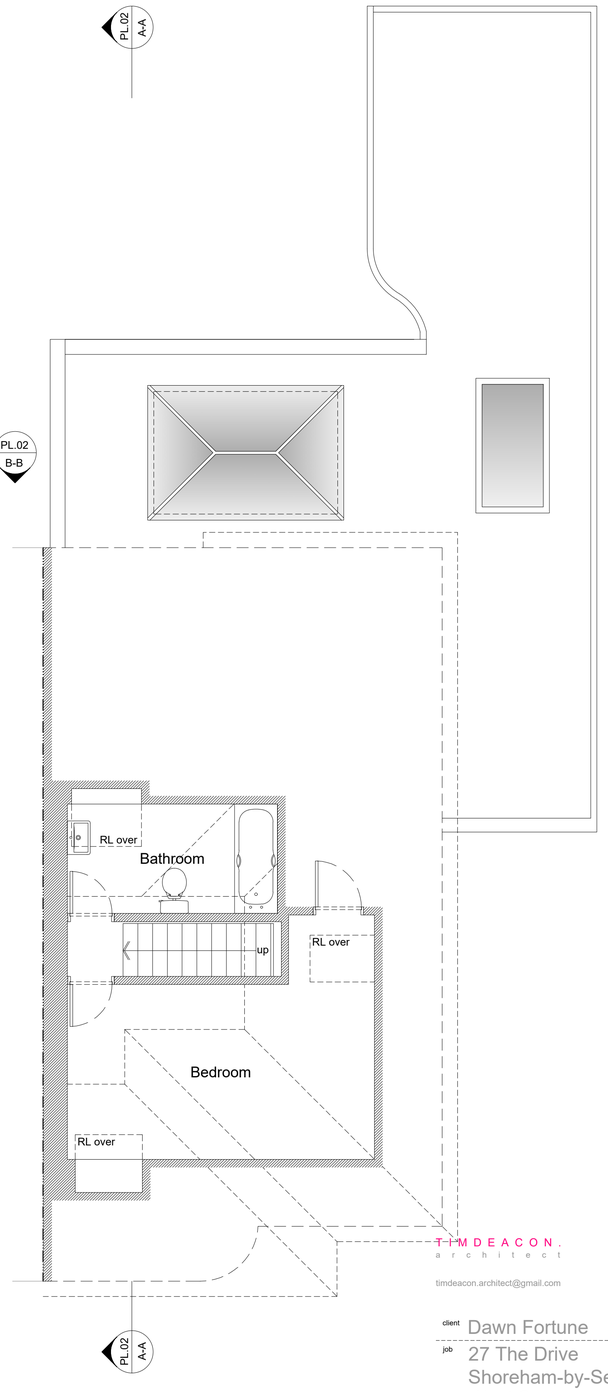

Proposed Second Floor Plan 1:50

0 1 2 3 4 5 6 7 8 9 10
Scale In Metres



Location Plan 1:1250 N

0 25 50 75 100
Scale In Metres



Site Plan 1:500 N

0 10 20 30 40
Scale In Metres

Existing

Proposed

Demolition

New Structure (assumed)

T I M D E A C O N .
a r c h i t e c t
timdeacon.architect@gmail.com

rev.	date	amendments
a.	17.10.25	Roofight outline added to Site Plan.

client	Dawn Fortune
job	27 The Drive Shoreham-by-Sea West Sussex BN43 5GB
dwg #	213.PL.01a
dwg title	Proposed Plans
	PLANNING
scale	Varies @ A1
date	Oct' 2025
RIBA work stage	D

Do not scale off drawing unless solely for Planning purposes.
Check all dimensions on site before work commences.
All goods materials workmanship to conform with current building regulations BSS and COP's.
© Copyright Tim Deacon. Architect