


Proposed Front Elevation 1:50

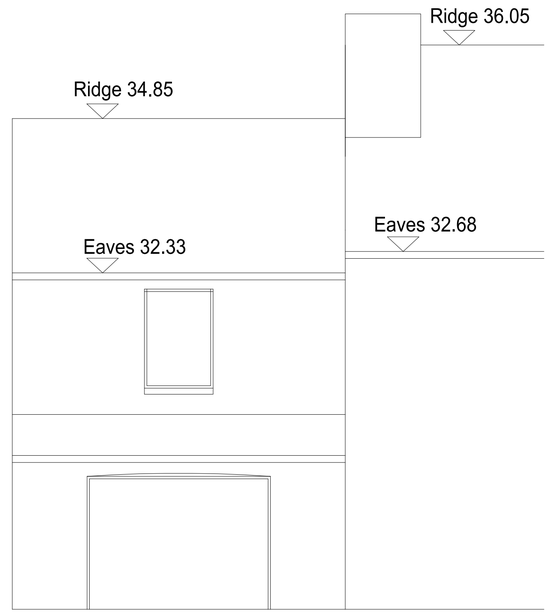



Proposed Rear Elevation 1:50

1:50 0 1 2 3 4 5 6 7 8 9 10m

Rev C 13.10.25 Elevations amended
Rev B 06.10.25 layout amendmends and heights
Rev A 09.09.25 Planning amendments
amendments

bpm Architectural Services Ltd.

client: Mr L Daniel

project: Stanhope Yard
Stanhope Lane
Arundel
West Sussex
BN13 3UA

project ref: 2824 Drawing No. BR02C

drawing title: Proposed Front and Rear Elevations

drawn by: J Boys

date: Mar 25 scale: 1:50@ A1

www.bpmnet.co.uk
info@bpmnet.co.uk

Do not scale off drawing, check all dimensions on site before all work is commenced

All goods materials workmanship to conform with current building regs BSS and COP's