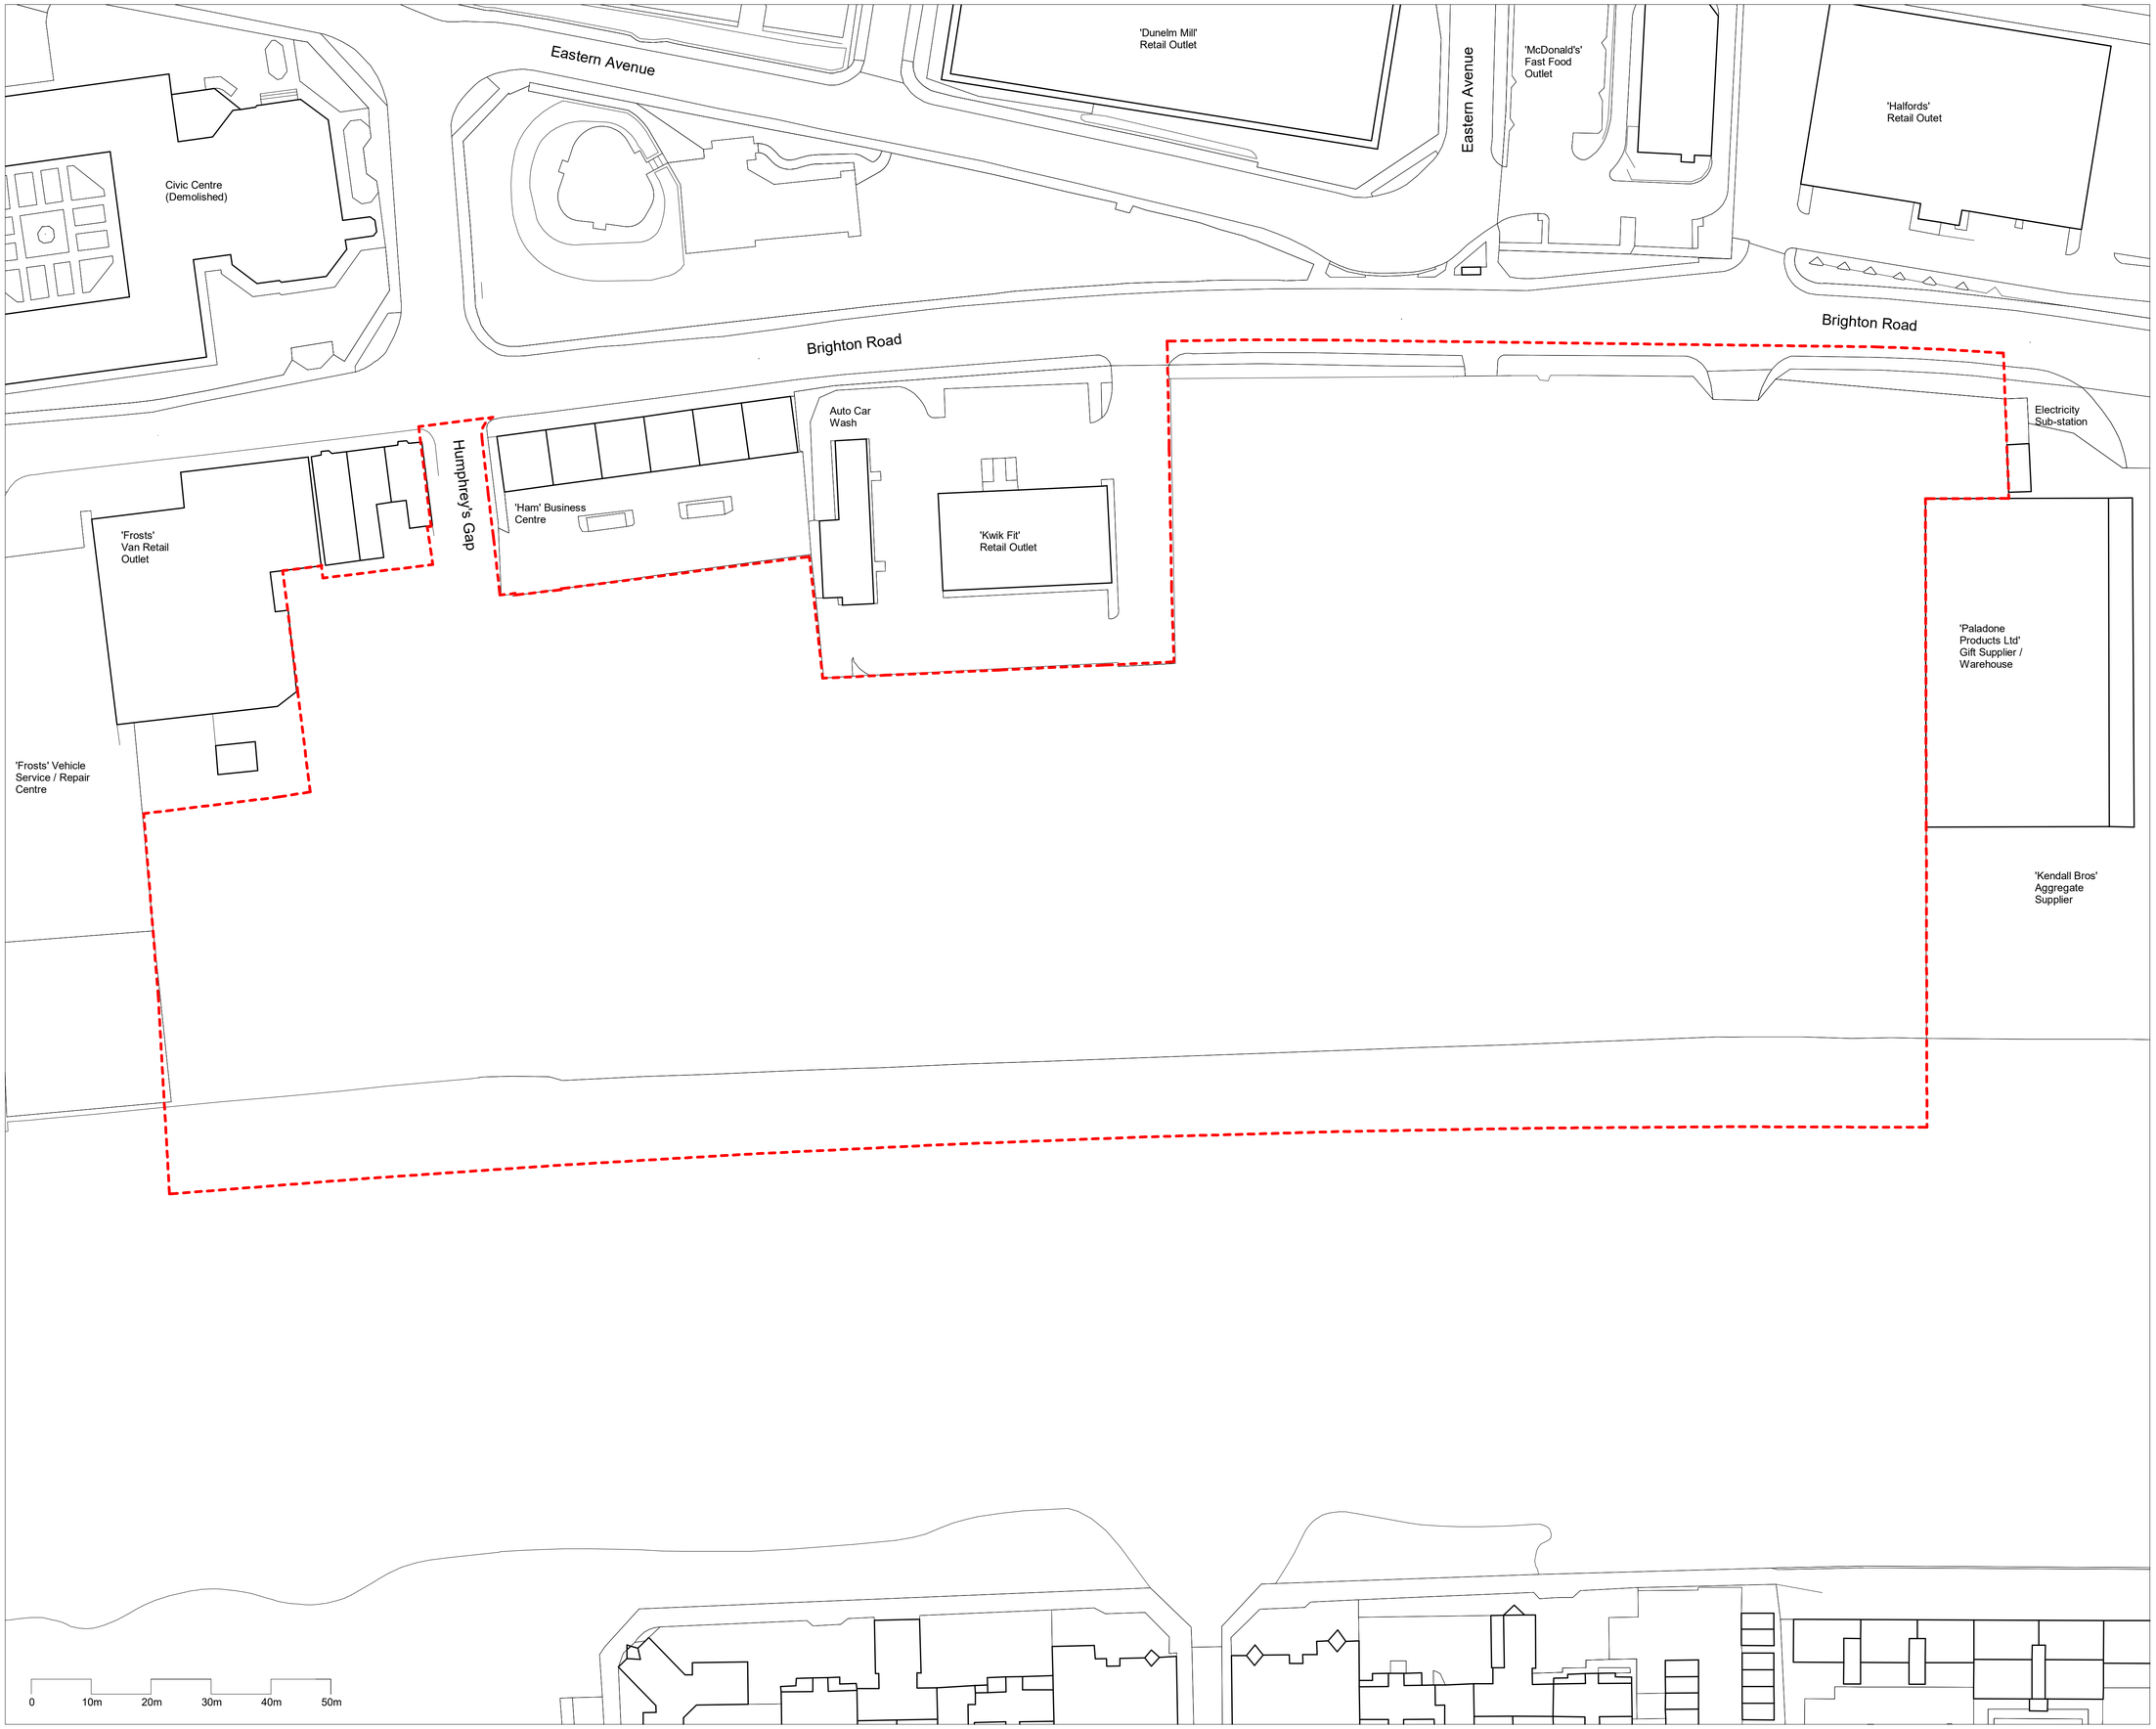

CZWG Architects LLP
17 Bowling Green Lane
London EC1R 0QB

Telephone: 020 7253 2523
Fax: 020 7250 0594
mail@czwgarchitects.co.uk
www.czwg.com

Rev: P02 **Date:** 20.11.2020 **Drw:** SK **Chk:** EC
Planning Submission

Do not scale off this drawing
Report all errors and omissions to the Architect
Dimensions to be checked on site
Plot date: 19/11/2020 15:37:01

Client:
Southern Housing Group

Project:
Free Wharf, Shoreham-By-Sea

Title:
Existing Site - Application Boundary

Drawing status:
For Planning

Scale @ A1
1 : 500

Drawing No: 2052-00-DR-0002

Rev: P02

File Name: 2052_00_RV_PM_0002 Site Wide Model_Central