

Existing Side (North) Elevation

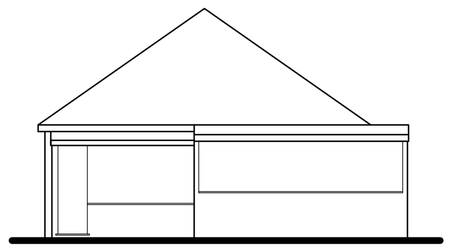

Existing Rear (East) Elevation

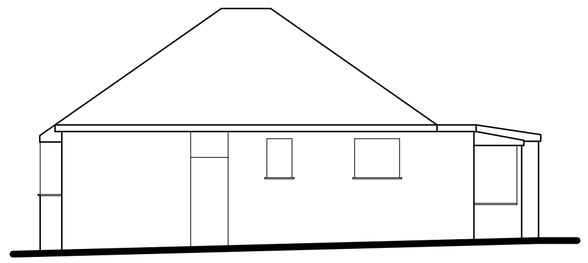

Existing Side (South) Elevation



SCALE 1:100

Note: All materials to match existing

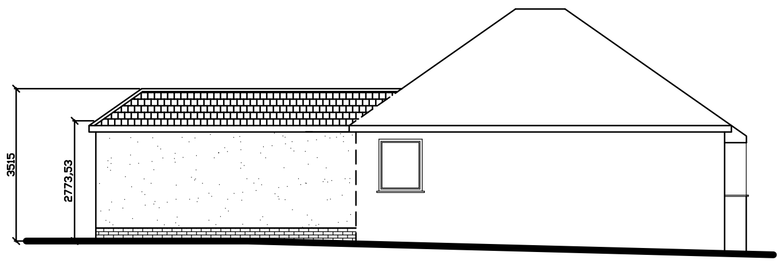

Proposed Side (North) Elevation

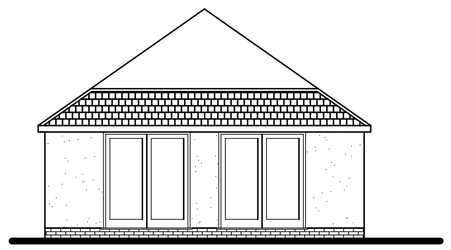

Proposed Rear (East) Elevation

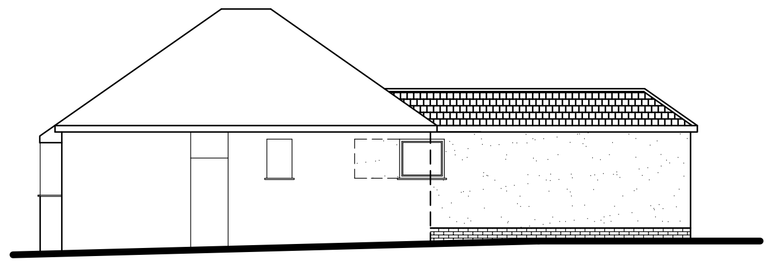

Proposed Side (South) Elevation

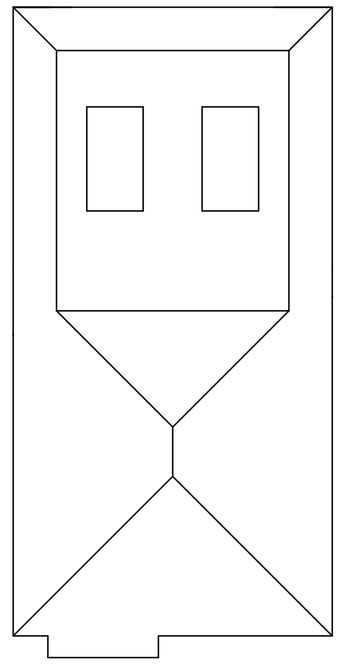

Proposed Roof Plan

Tony Rogers
Building Consultants
Address: 40 Dawn Crescent, Upper Beeding
West Sussex, BN44 3WH
Telephone: 01903 815225 Fax: 01903 815225

Rev.	Date:	Revision Description:

Client: H Morris

Address: 58 Bustide Lane
Sompting
West Sussex
BN15 0DJ

Project: Proposed single storey rear extension

Scale: 1:100
Paper Size A1

Date: November 2018

Drawing No: 18/1328/02

Drawn By: AWR

Revision: