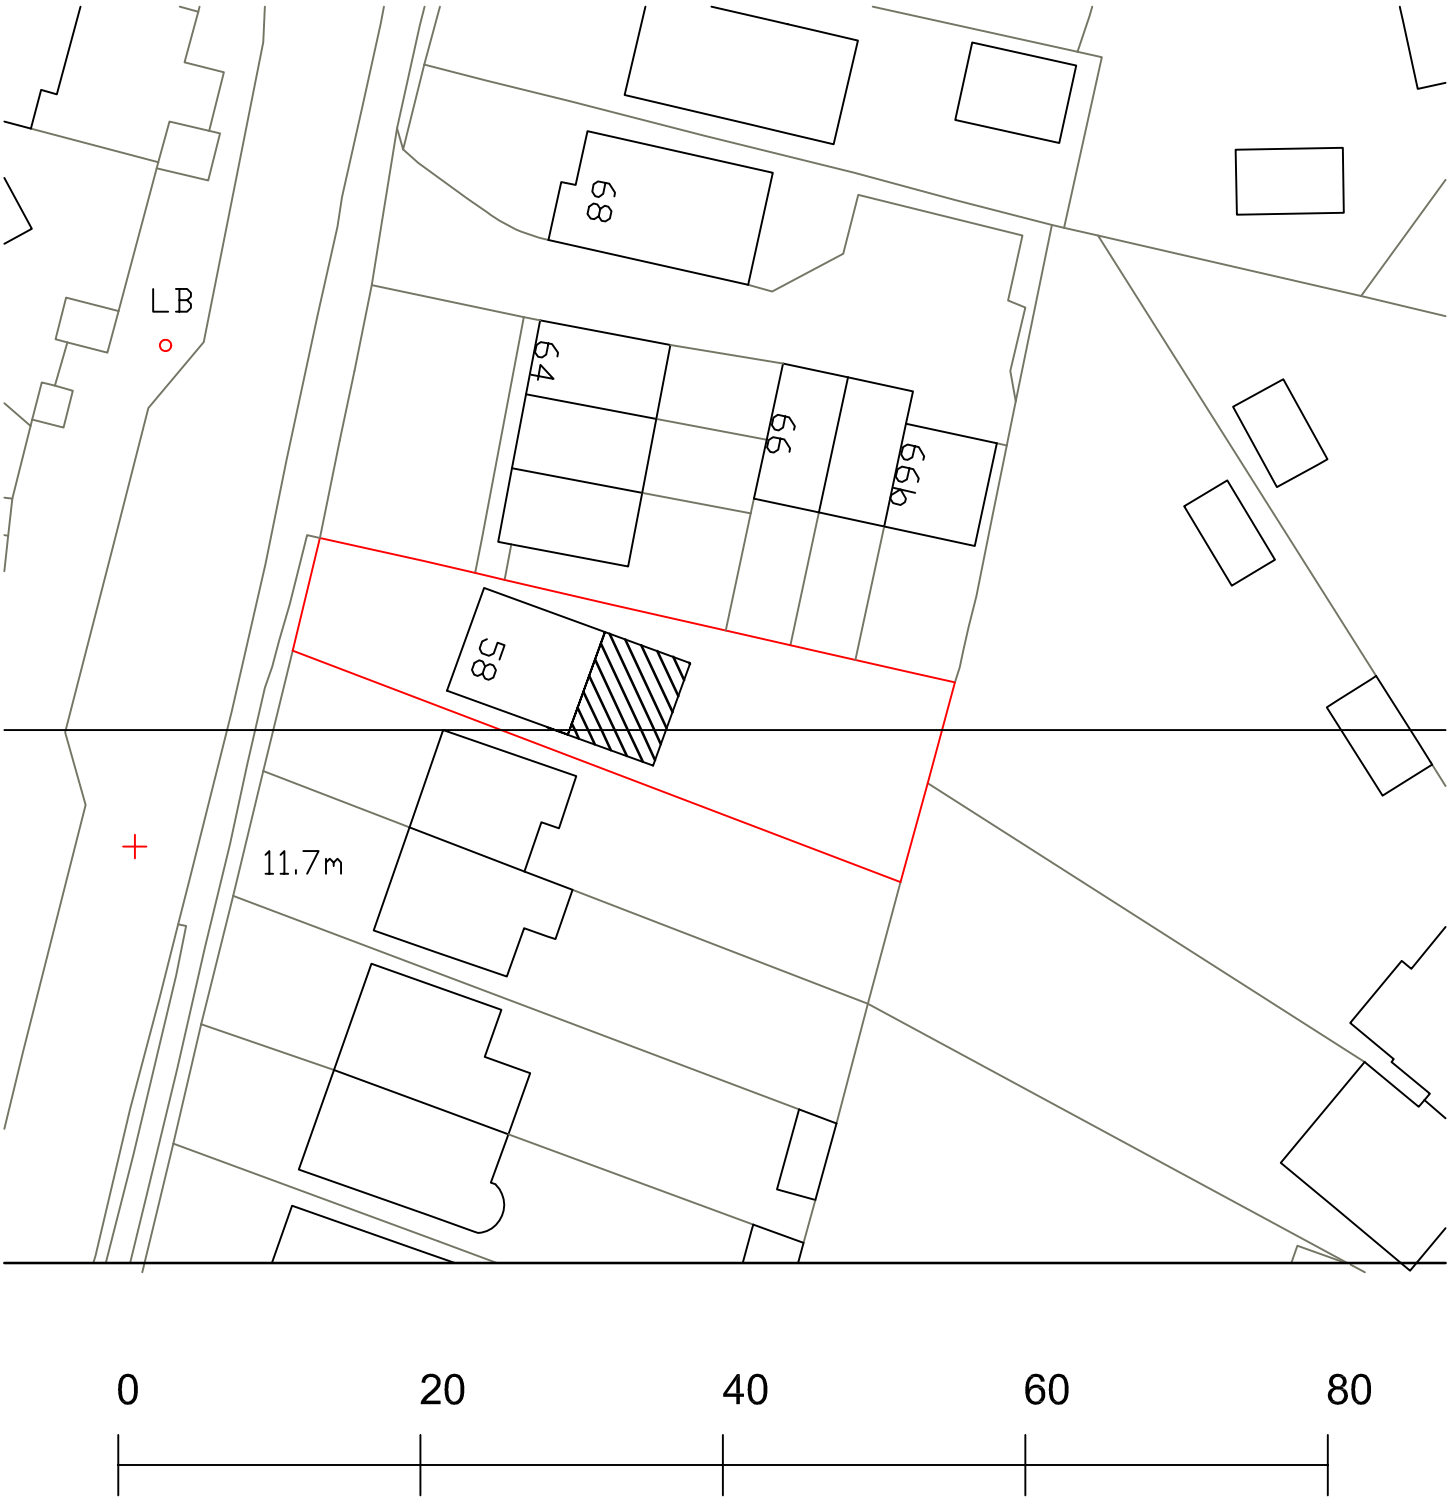

0 20 40 60 80

Metres
58 Busticle Lane
Sompting
Block Plan 1:500
A4 Paper

N