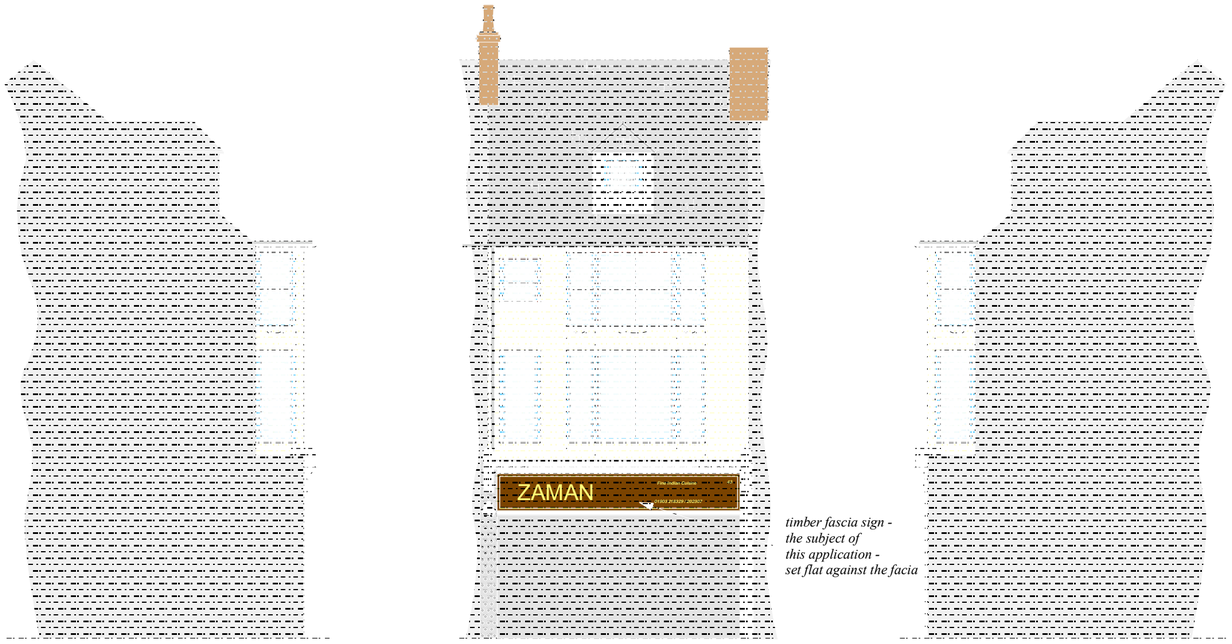

NOTIONAL WESTERN ELEVATION

SOUTHERN ELEVATION

NOTIONAL EASTERN ELEVATION

EXISTING ELEVATIONS AND PROPOSED SIGNS - SCALE 1:100



VIEWS OF CORBELLS AND MOULDINGS AND THEIR RELATIONSHIP TO THE CURRENT FASCIA SIGN

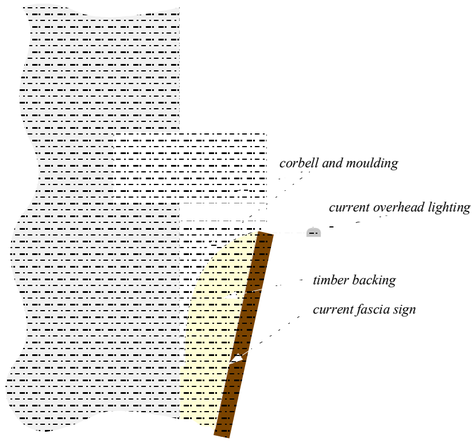

EXISTING (UNAUTHORISED) FASCIA SIGN SHOWING
APPROXIMATE LIGHTING POSITION - SCALE 1:20

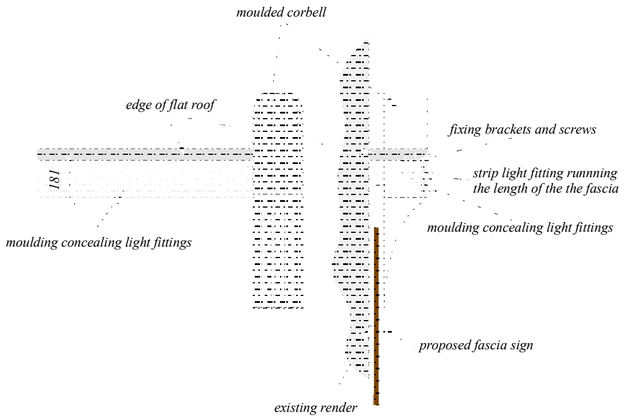

PROPOSED FASCIA SIGN SHOWING
APPROXIMATE LIGHTING POSITION - SCALE 1:20

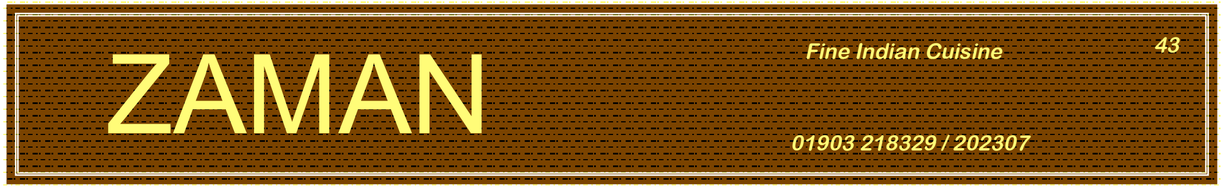

POSSIBLE SIGN DESIGN, PAINTED AND FLAT AGAINST EXISTING FASCIA - SCALE 1:20

10cm = 10m at scale of 1:100

10 cm

Rev Date Amen Revision

BRETT INCORPORATED

Planning and Development Services

LIMITED

7 MULBERRY TRADING ESTATE, LOUNDRY LANE, HORSHAM, WEST SUSSEX RH13 5PX

TEL: 01403 253800 FAX: 01403 259000 MOBILE: 07710 624420 E-MAIL: office@brettinc.co.uk

WWW.BRETTINC.CO.UK WWW.BRETT-LIMITED.CO.UK

REGISTERED IN ENGLAND NO. 3869161 VAT REG NO. 723 4236 11

Client: MR K. ZAMAN

Project: NEW RESTAURANT FASCIA SIGN AT 43 WARWICK STREET, WORTHING, BN11 3DQ

Drawing: LOCATION & BLOCK PLANS AND EXISTING AND PROPOSED PLANS & ELEVATIONS

Drg.No: 1497.7/01 Date: MAY 2010 Drawn: PS

Scales: 1:1250, 1:100 & 1:20 (original paper size A2)