



N

LOCATION PLAN
scale 1:1250

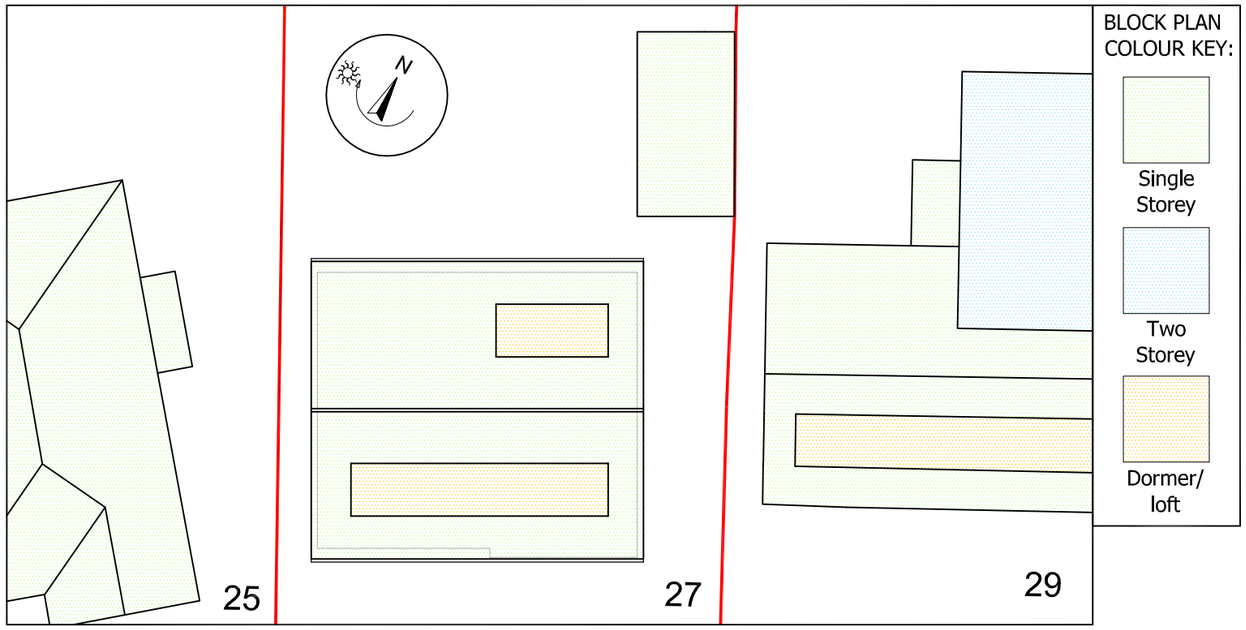

EXISTING BLOCK PLAN
scale 1:200

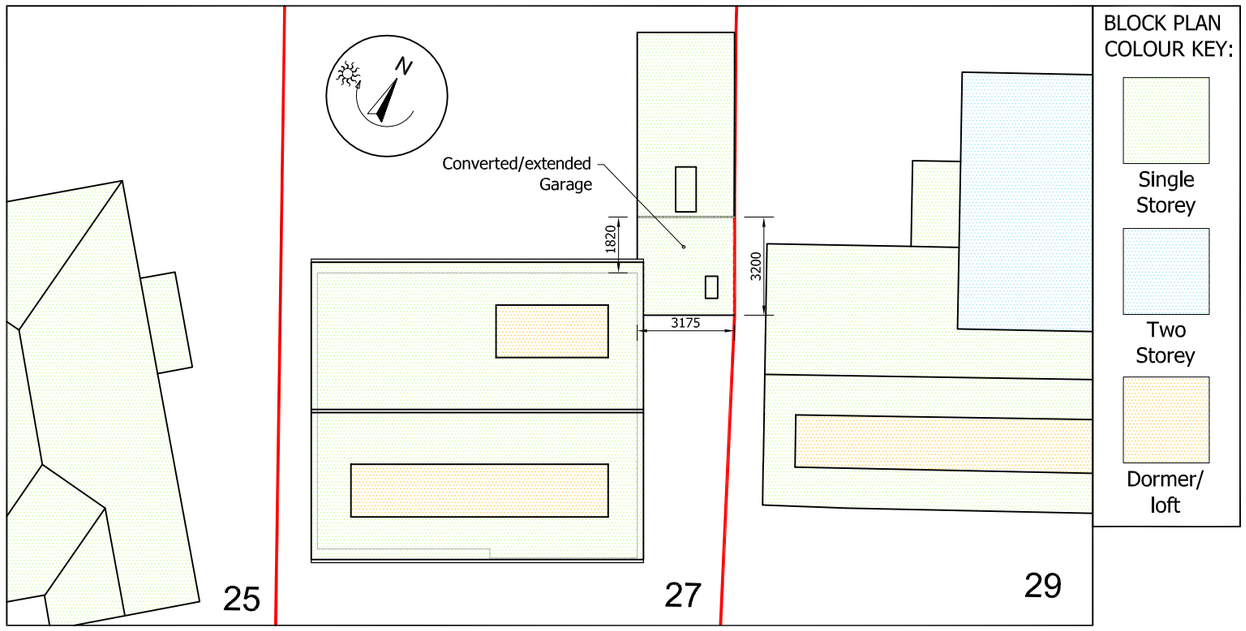

PROPOSED BLOCK PLAN
scale 1:200

0 20 40 60 80 100m 1:1250 LINEAR SCALE

0 2 4 6 8 10 12 14 16 18 20m 1:200 LINEAR SCALE

CADGUYS ARCHITECTURAL SERVICES

CAD GUYS
07512090919
www.cadguys.co.uk
sonny@cadguys.co.uk

15-17 Middle Street,
Brighton, BN1 1AL
T: 0751 20 90 919
E: Sonny@cadguys.co.uk
W: www.cadguys.co.uk

Project						Rev	Date	Details
27 Woodards View, Shoreham-by-Sea, BN43 5LH						A	220623	Initial drawings sent out for review
Drawing Title	**Date**	**Scale**	**Project No.**	**Drawing No.**	**Drawn by/Checked by**			
Location and Block Plan	JUNE-2023	1:1250/200/A3	CG-282	PL/01	SM			

Dimensions to be verified on site by contractor prior to commencement of work

This is the copyright of the practice and may not be reproduced in part or in whole without the prior written consent of the practice.