



EXISTING FRONT
(SOUTH) ELEVATION
scale 1:100



EXISTING SIDE
(WEST) ELEVATION
scale 1:100

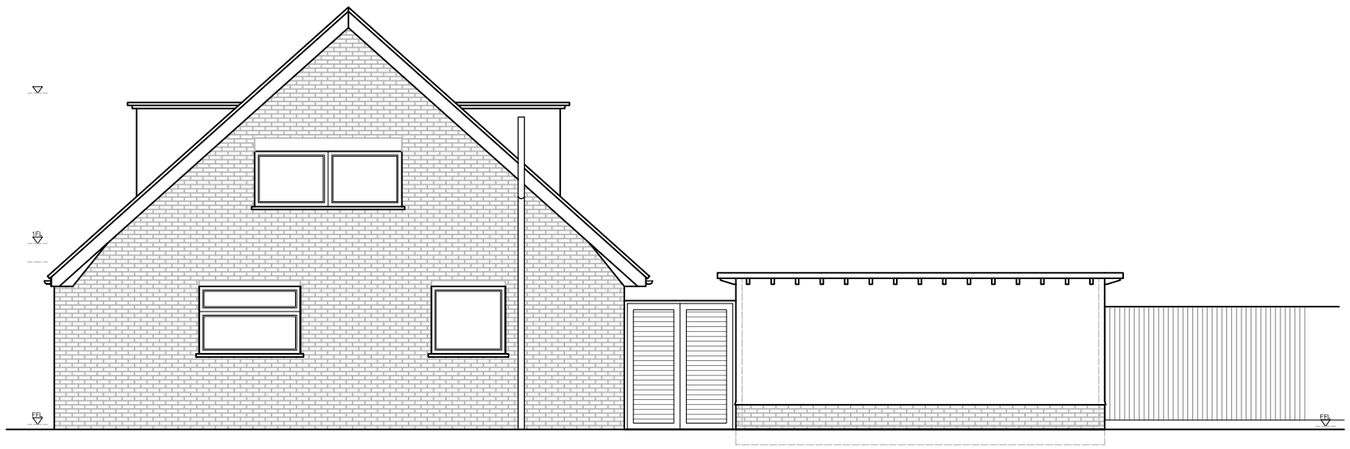

EXISTING REAR
(NORTH) ELEVATION
scale 1:100

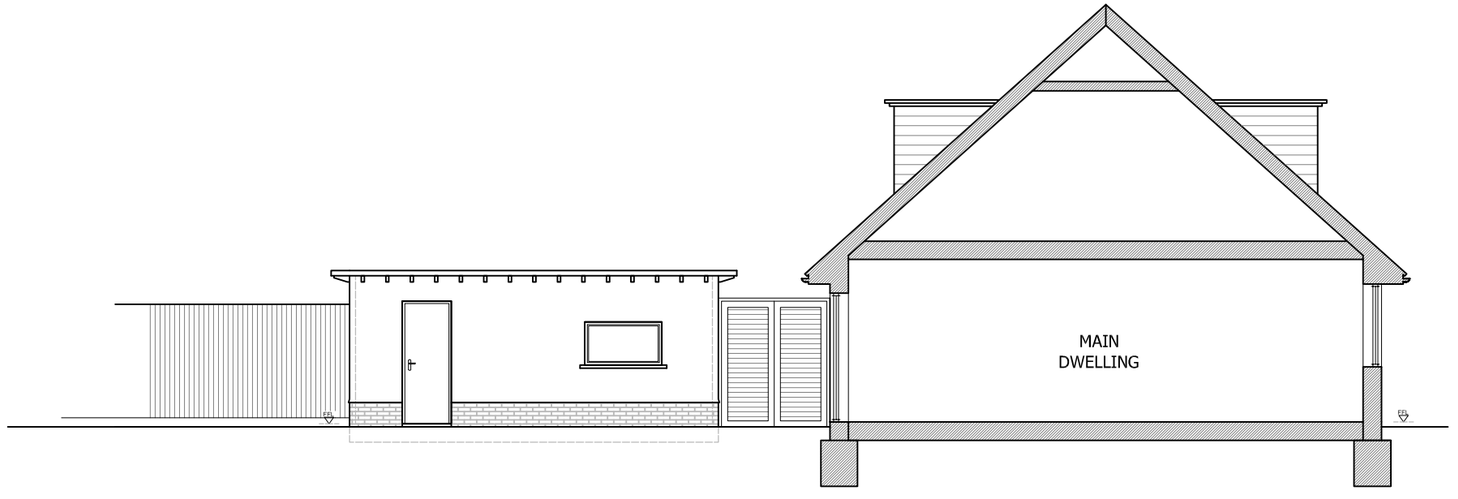

EXISTING SIDE
(WEST) ELEVATION
scale 1:100

0 1 2 3 4 5 6 7 8 9 10m 1:100
LINEAR SCALE

CADGUYS ARCHITECTURAL SERVICES

CAD GUYS

07512090919
www.cadguys.co.uk
sonny@cadguys.co.uk

15-17 Middle Street,
Brighton, BN1 1AL
T: 0751 20 90 919
E: Sonny@cadguys.co.uk
W: www.cadguys.co.uk

Project: 27 Woodards View, Shoreham-by-Sea, BN43 5LH

Drawing Title	Date	Scale	Project No.	Drawing No.	Drawn by/Checked by
Existing Elevations	JUNE-2023	1:100/A3	CG-282	PL/03	SM

Rev	Date	Details
A	220623	Initial drawings sent out for review

Dimensions to be verified on site by contractor prior to commencement of work

This is the copyright of the practice and may not be reproduced in part or in whole without the prior written consent of the practice.