70 South Street, Lancing - 1:500

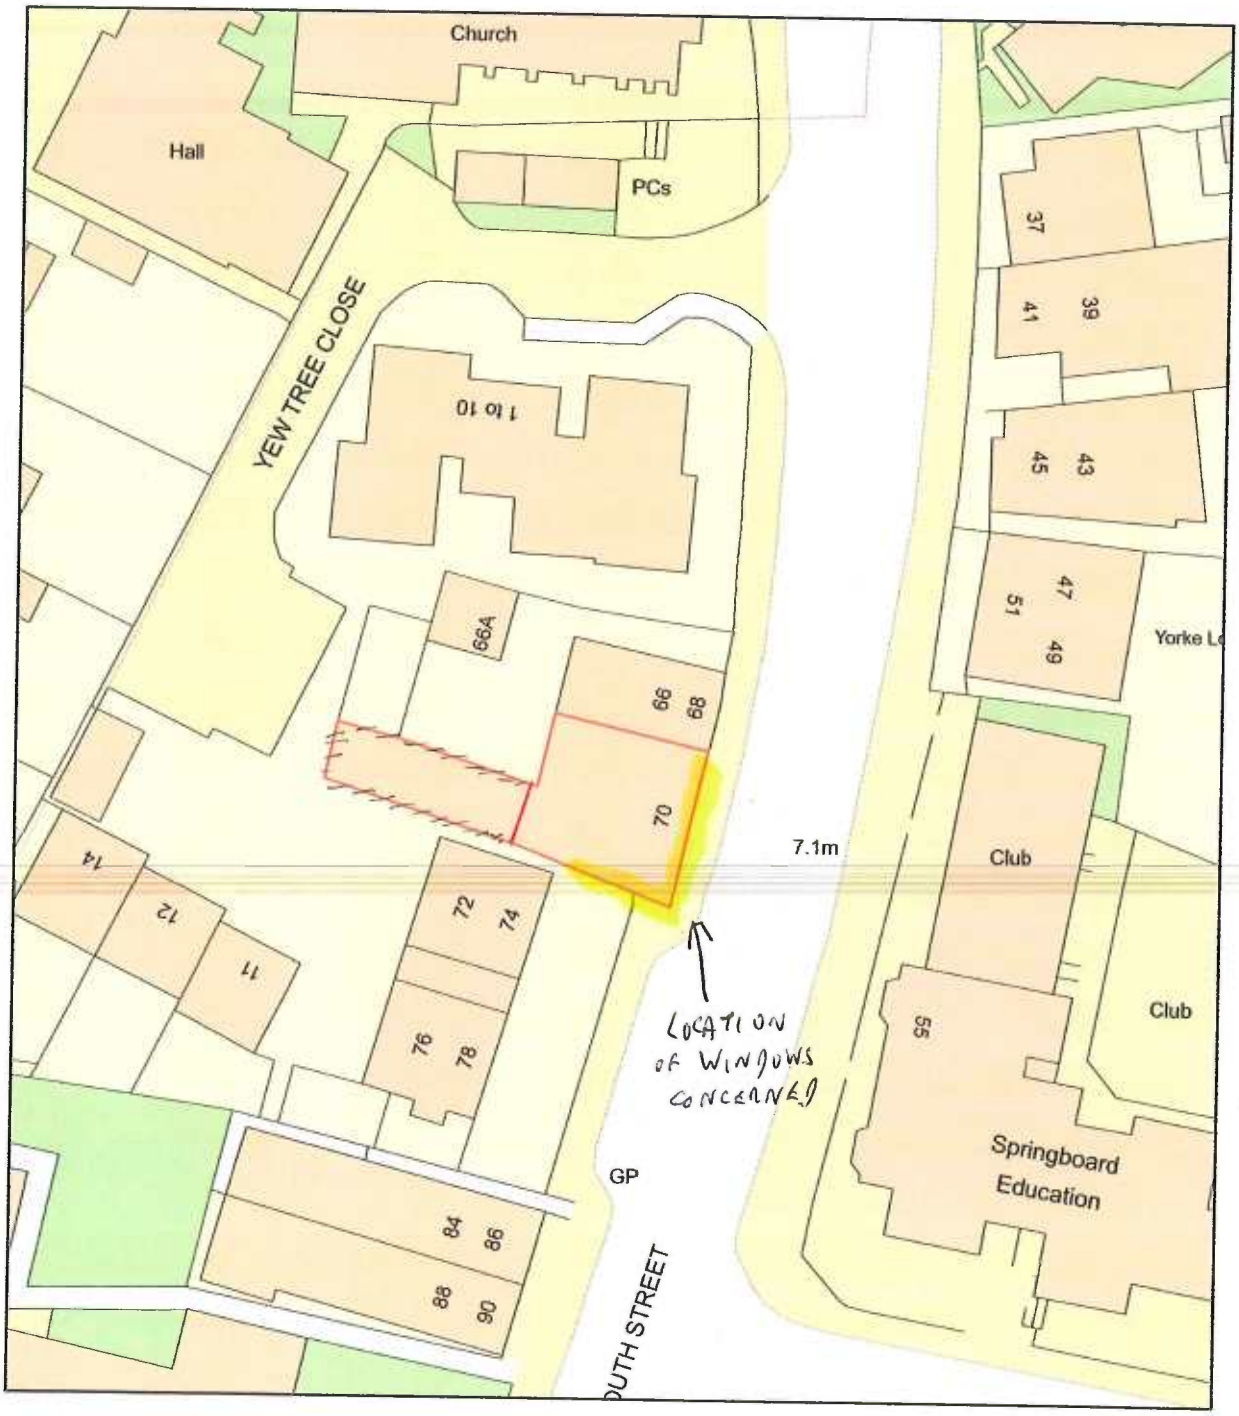

ReQuestaPlan

Plan Produced for: Till + Cloake

Date Produced: 11 Jun 2020

Plan Reference Number: TQRQM20163203252607

Scale: 1:500 @ A4

© Crown copyright and database rights 2019 OS 100042766