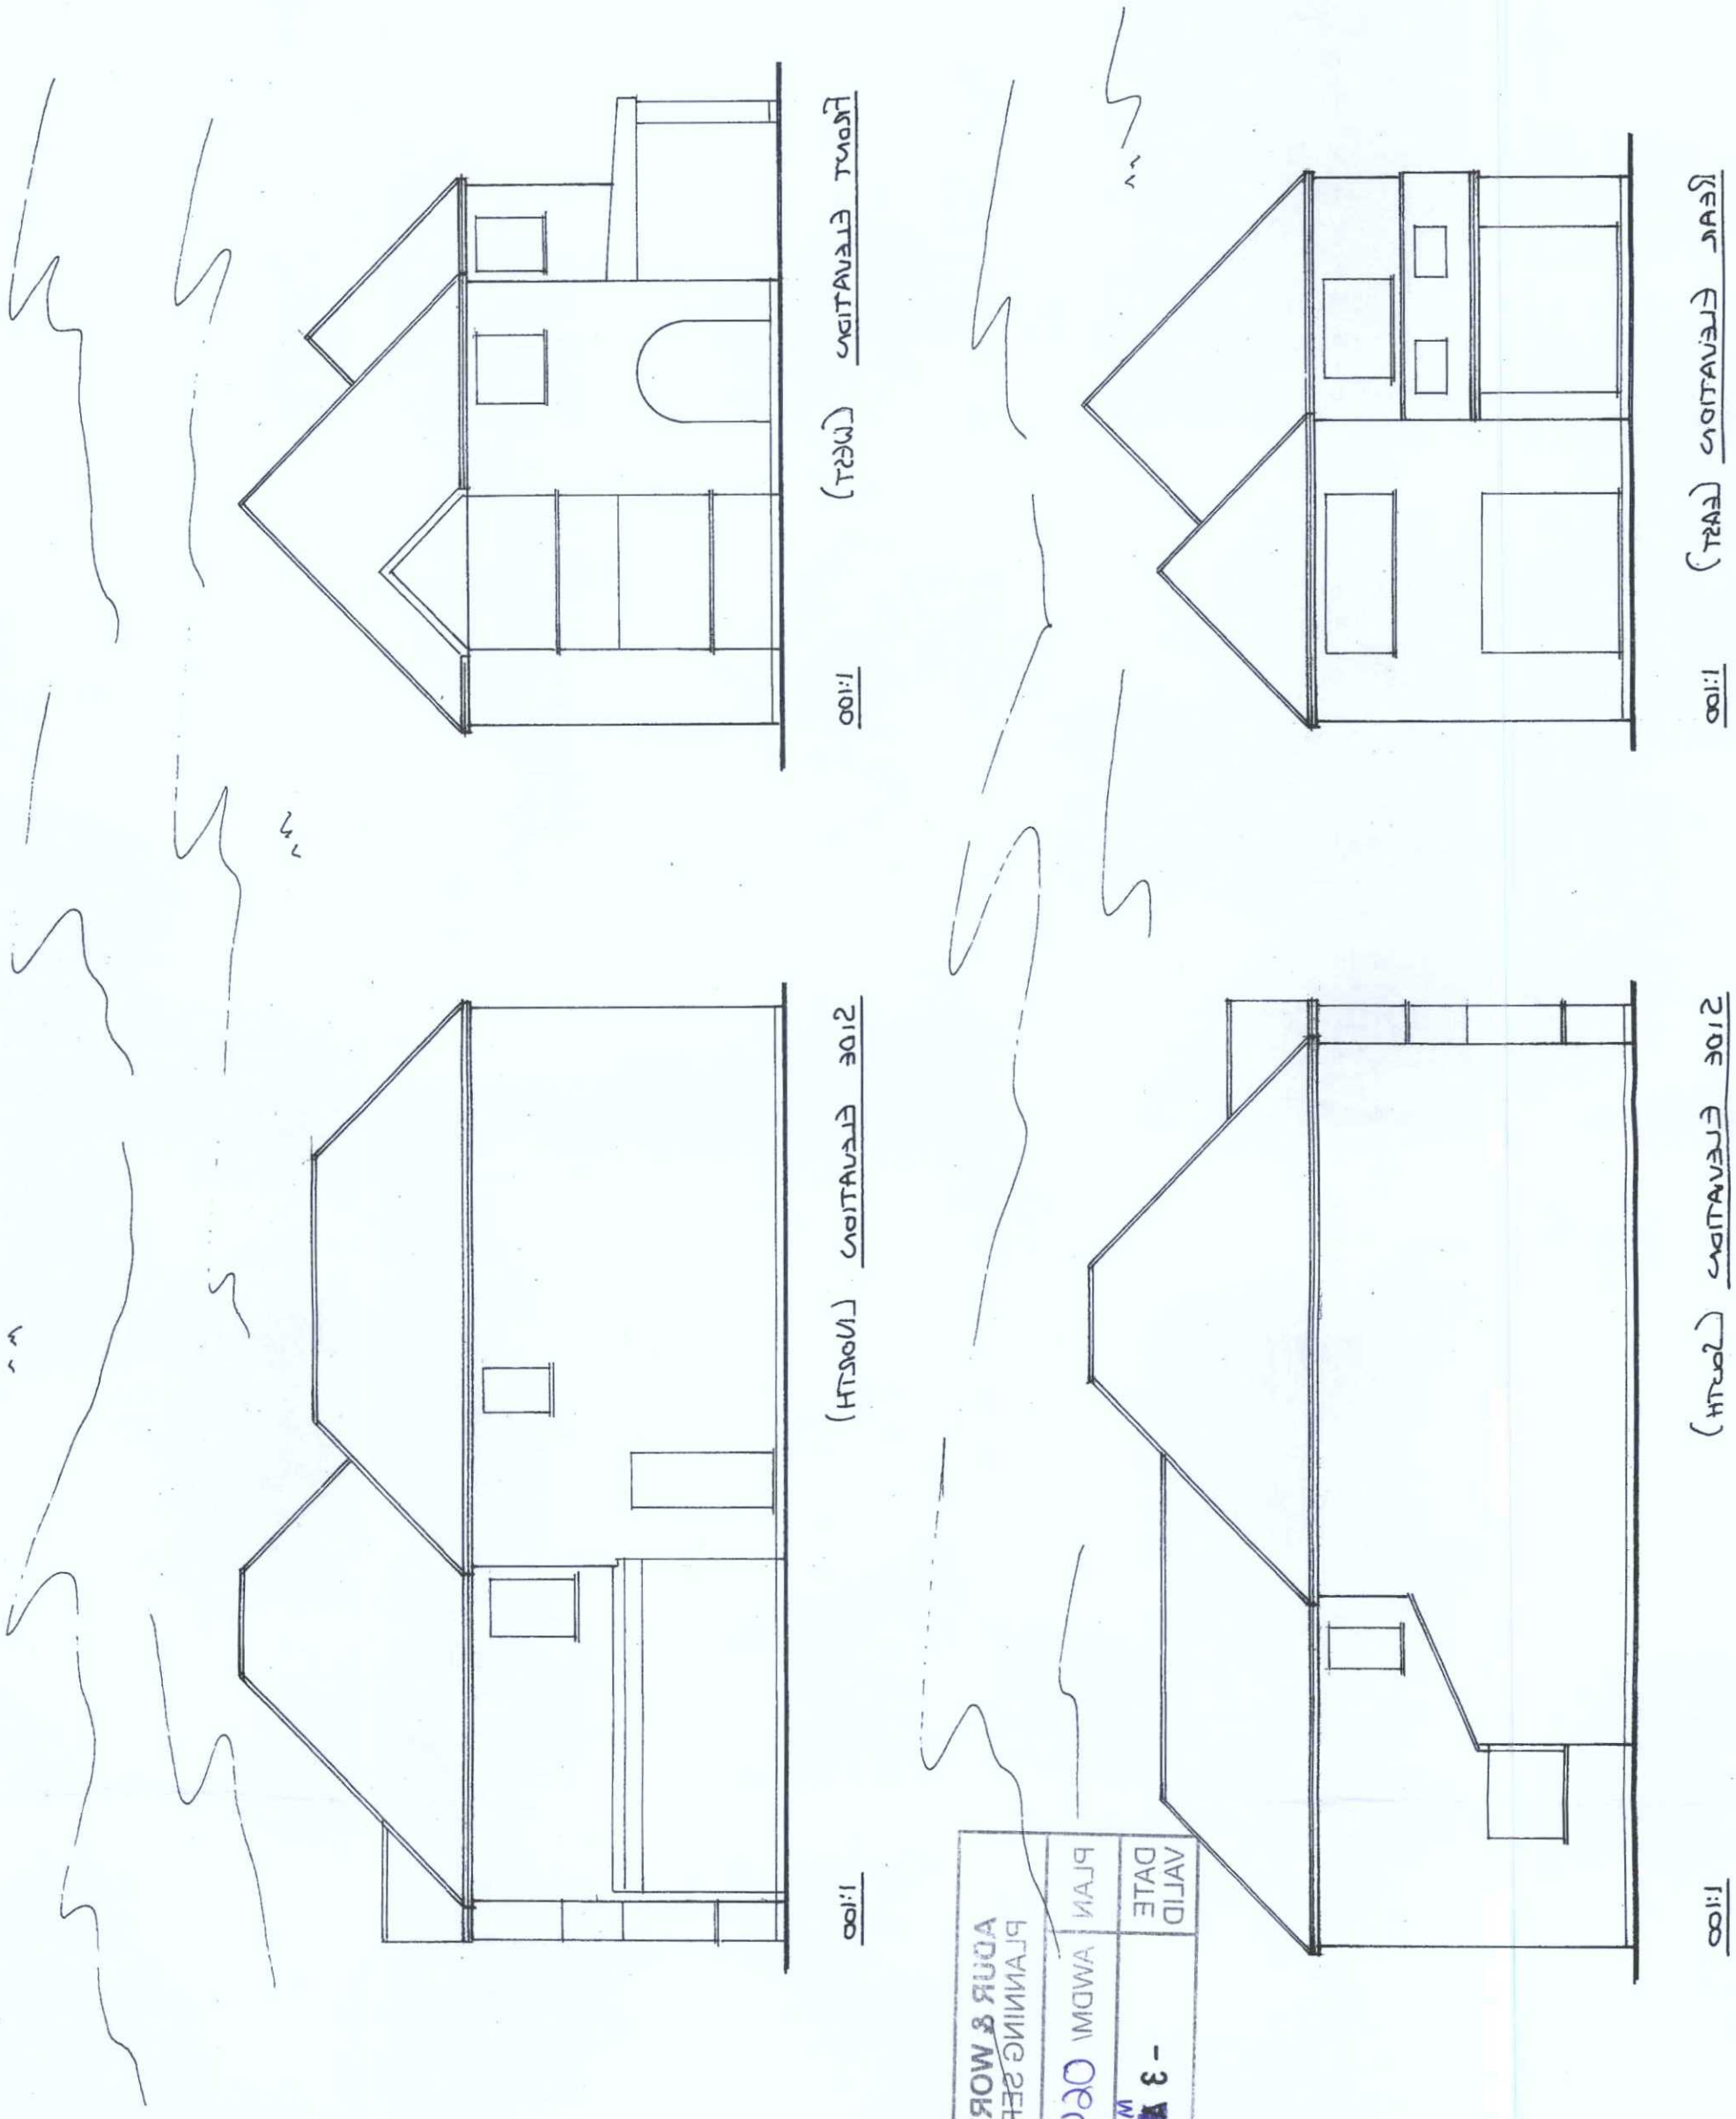


ADUR & WORTHING
PLANNING SERVICES
PLAN AWDM 0675/16
DATE VALID MAY - 3 2016

| | | | |
|---|---|---|---|
| PARTY WALL AND ARCHITECTURAL SERVICES | **Steve Barrett**<br>C.Build E, CABE, MFPWS, Assoc RICS<br>Tel: 07519 384248<br>e.mail: bsbpartywalls@yahoo.co.uk<br>web: bsbpartywallservices.co.uk | ADDRESS: 78 PARKSIDE SHOREHAM<br>CLIENT: PREMIER (BROOKES)<br>DATE: MARCH 16<br>DRAWING No. BSB/16/407/4/A<br>PROJECT: LOFT CONVERSION | The Party Wall etc. Act 1996<br>The property owner is reminded of their duty to serve notices on all adjoining owners.<br>Structure<br>Read in conjunction with structural engineers calculations.<br>NOTES: |

NORTH

A3