1:50

0 1 2 3 4 5 6 7 8 9

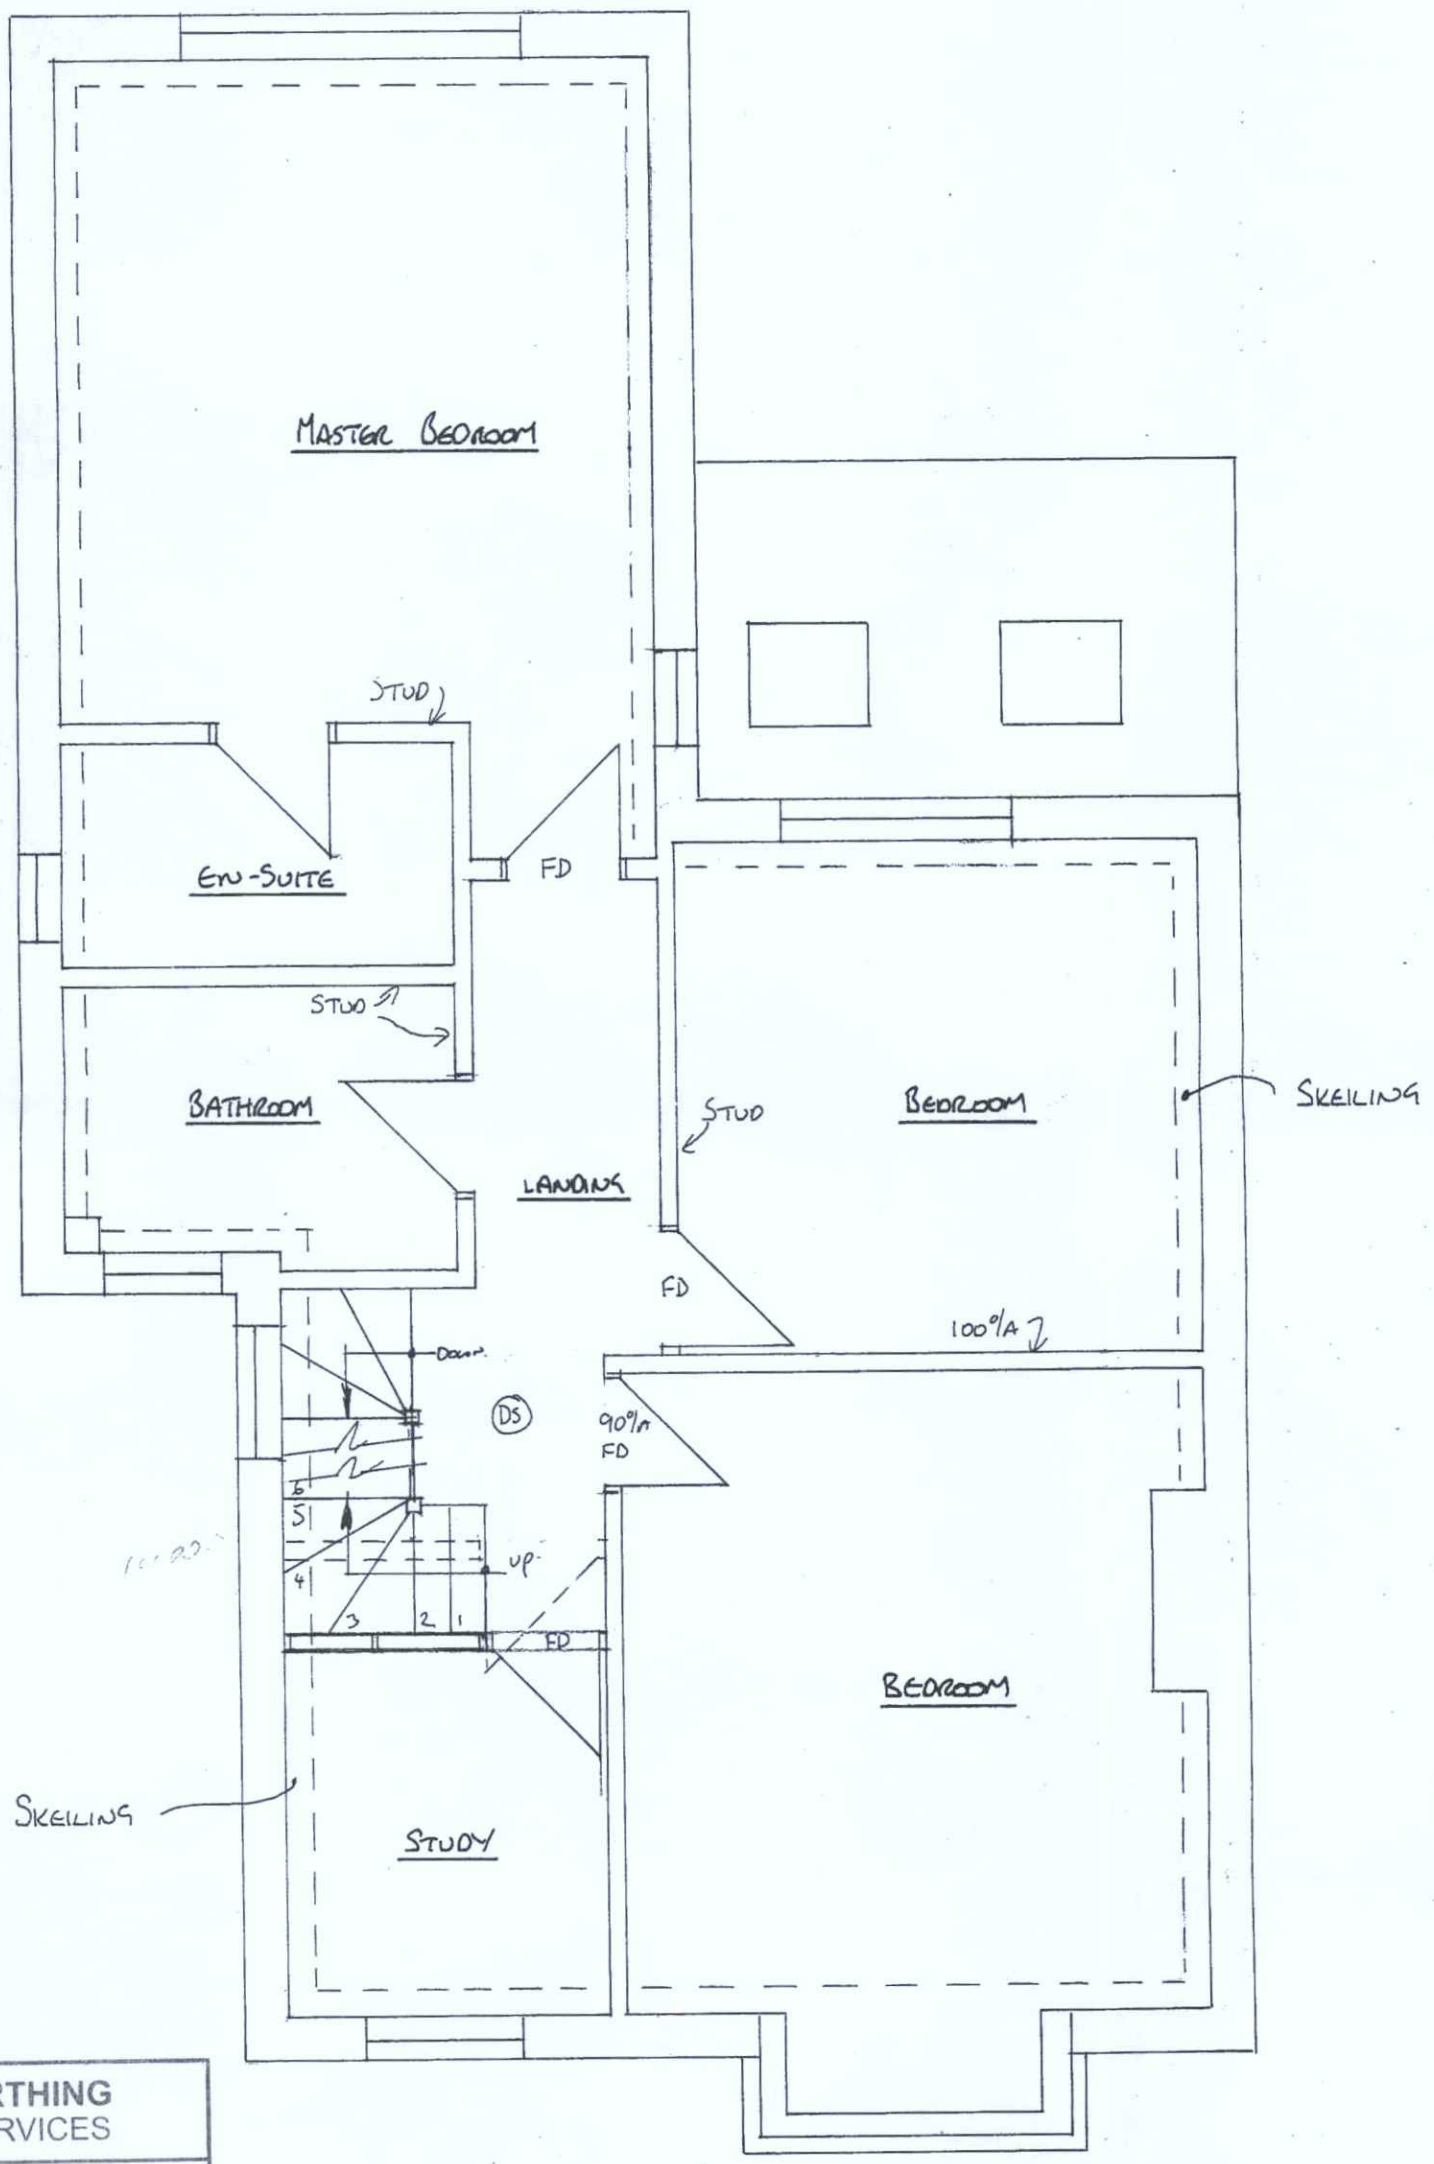

ADUR & WORTHING PLANNING SERVICES	
PLAN	AWDM/ 0645/16
DATE VALID	MAY - 3 APR 2016

FIRST FLOOR PLAN

1:50

PARTY WALL AND ARCHITECTURAL SERVICES

Steve Barrett
C.Build E, CABE, MFPWS, Assoc RICS
Tel: 07519 384248
e.mail: bsbpartywalls@yahoo.co.uk
web: bsbpartywallservices.co.uk

ADDRESS: 78 PARKSIDE SHOREHAM
CLIENT: PREMIER (BROOKES)
DATE: MARCH 16
DRAWING No. BSO/16/407/2
PROJECT: LOFT CONVERSION

The Party Wall etc. Act 1996
The property owner is reminded of their duty to serve notices on all adjoining owners.
Structure
Read in conjunction with structural engineers calculations.
NOTES:

NOR

A