Project/Task No. 12234/7 Scale: ORIGINAL DRAWING SIZE A1

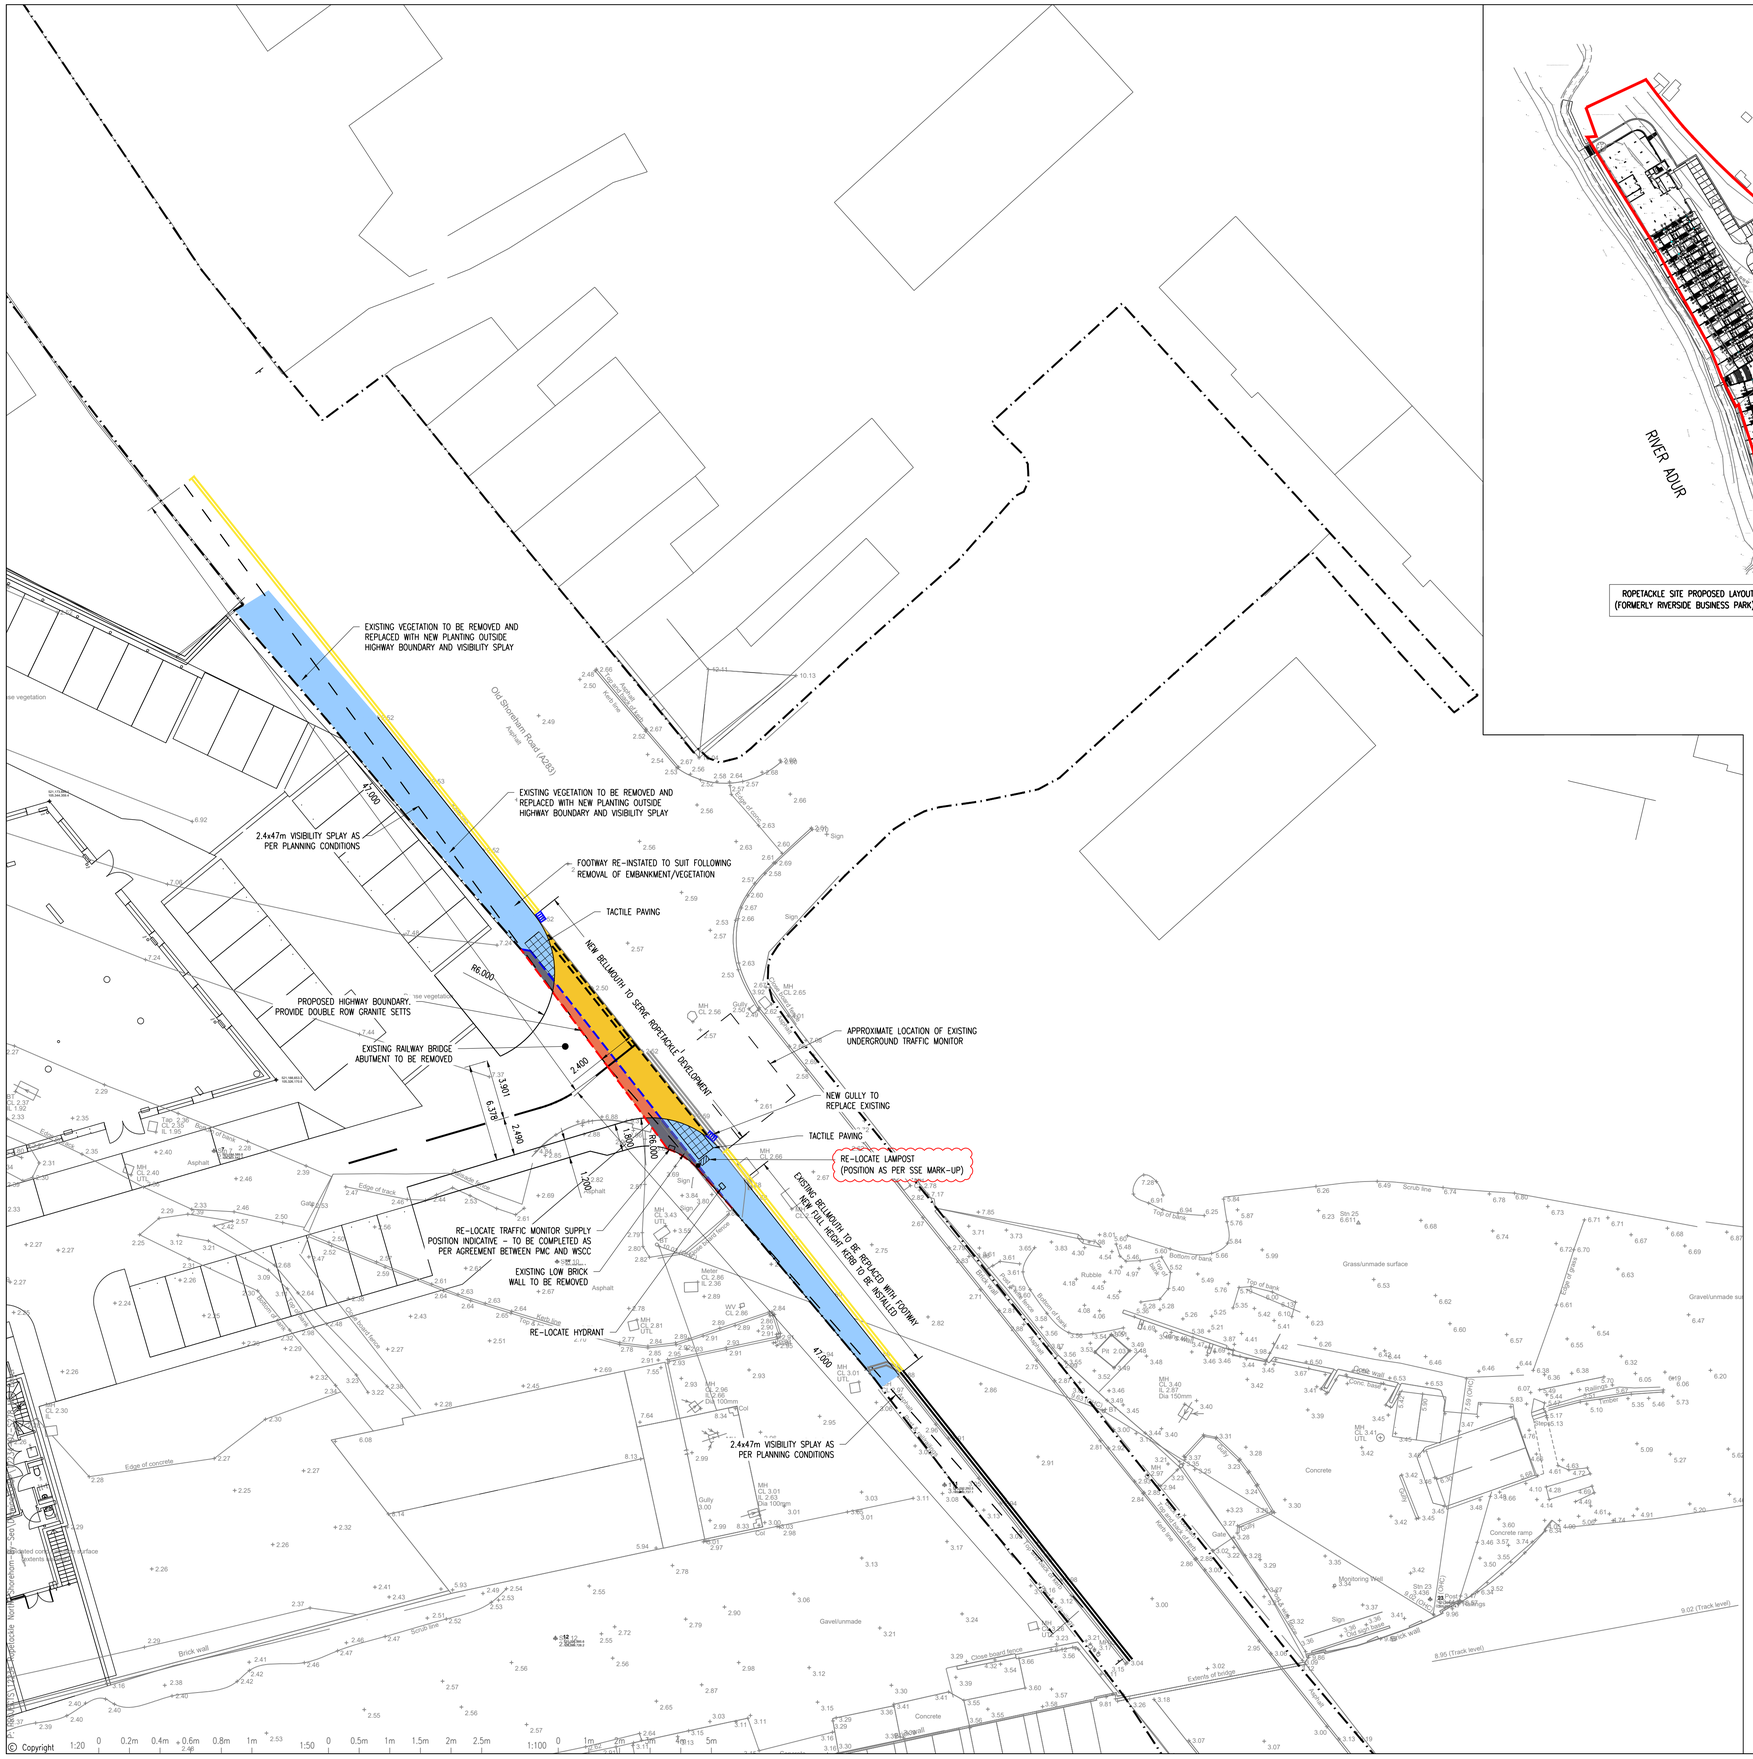

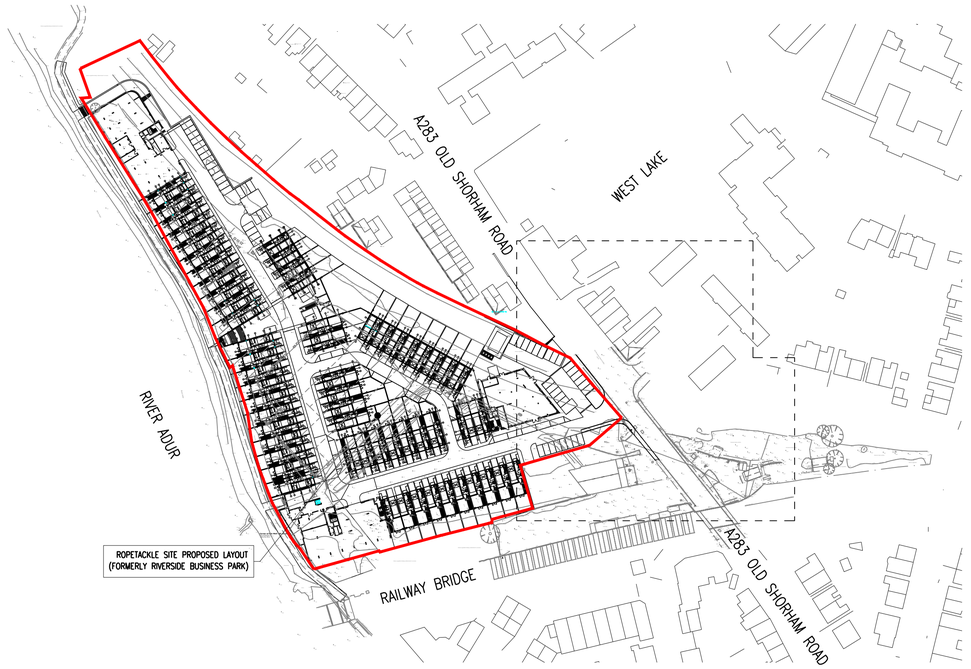

LOCATION PLAN

(1:1250)

0 12.5m 25m 37.5m 50m 62.5m

1. GENERAL

(i) This drawing is not to be scaled, work to figured dimensions only, confirmed on site.

(ii) This drawing is to be read in conjunction with all relevant architectural drawings, detailed specifications where applicable and all associated drawings in this series.

(iii) Any discrepancy on this drawing is to be reported immediately to the partnership for clarification.

(iv) The contractor is responsible for all temporary works and for the stability of the works in progress.

DRAWING REFERENCES:

ALL DRAWING NUMBERS PRECEEDED BY 12234-HOP-XX-XX-DR-C-

HW01 – S278 AGREEMENT PLAN
HW02 – GENERAL ARRANGEMENT
HW03 – LINING & SIGNAGE
HW04 – KERBS, SURFACING & DETAILS

LEGEND

- S278 CARRIAGEWAY
- S278 FOOTWAY
- S38 CARRIAGEWAY
- S38 FOOTWAY
- VISIBILITY SPLAY
- EX. HIGHWAY BOUNDARY
- NEW HIGHWAY BOUNDARY
- REMOVED HIGHWAY BOUNDARY
- NEW GULLY

NOTE

NO YELLOW LINING TO BE INSTALLED UNTIL OUTCOME OF TRAFFIC REGULATION ORDER IS KNOWN.

N

INDICATIVE ONLY

1:200

0 2m 4m 6m 8m 10m

Description	By	Aprvd.	Date	Rev.
UPDATED TO SHOW LAMP-POST POSITION AGREED AGREED WITH SSE, YELLOW LINING NOTE ADDED	MN	AK	01.11.18	P3
UPDATED TO HIGHWAY COMMENTS & ARCH. LAYOUT	AR	AK	20.07.18	P2
ISSUED FOR INFORMATION	IMR	AK	16.02.18	P1

ISSUED FOR INFORMATION

Title: SECTION 278/38 AGREEMENT DRAWING

Project: ROPETACKLE, SHOREHAM

Client: PMC CONSTRUCTION

HOP CONSULTING CIVIL AND STRUCTURAL ENGINEERS
HOP House, 41 Church Road
Hove, East Sussex BN3 2BE
www.hop.uk.com
ask@hop.uk.com
+44 (0)1273 223900

Drawing No. 12234-HOP-XX-XX-DR-C-HW01 Status S0 Rev. P3

© Copyright