C7 Architects Ltd
PM House,
Riverway Industrial Estate,
Peasmarsh, Surrey
GU3 1LZ

NOTES:

All drawings to be read in conjunction with all other drawings as noted on issue sheet.

Application boundary

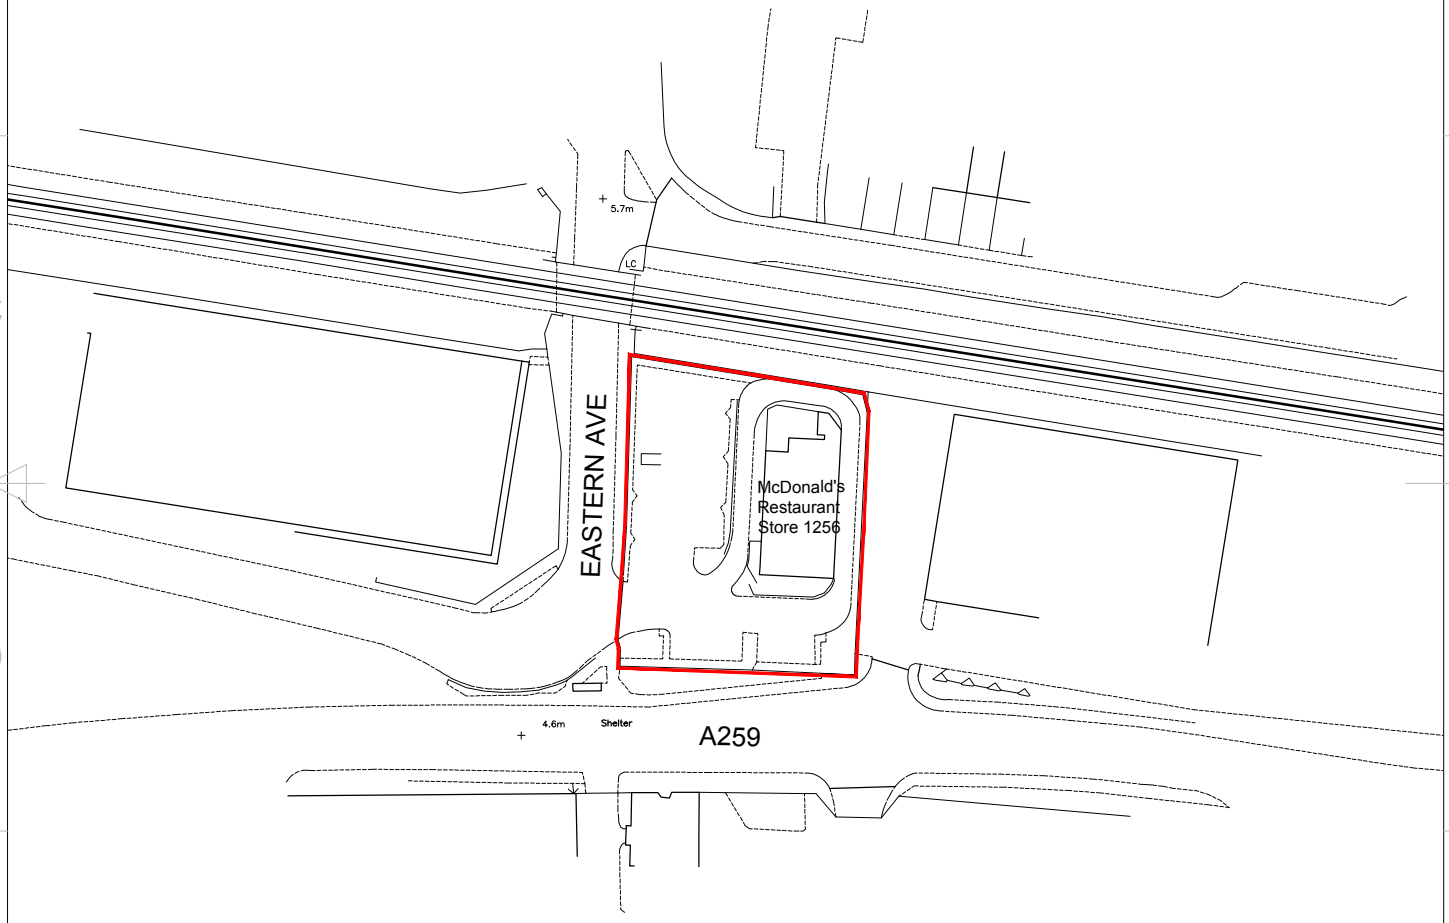

© Crown Copyright 2019. All rights reserved. Licence number 100022432

Location Plan

Scale 1:1250

0 25m 50m 75m 100m

REV.	DATE.	DRAWING REVISIONS.	BY.	CHECKED
A	06-11-19	First issue -	JW	PF

This drawing has been reviewed and signed off by McDonald's Restaurants Ltd any errors, changes or discrepancies should be reported to the McDonald's project manager and designers prior to commencing work on site

Name (PM): Date:

Signature:

GENERAL NOTES:
All works are to be undertaken in accordance with the Building Regulations and the latest British Standards.
All proprietary materials and products are to be used strictly in accordance with the manufacturers recommendations.
All dimensions to be checked on site prior to construction.

PROPOSED DEVELOPMENT AT
Eastern Ave
Shoreham-by-Sea, BN43 6PW

STORE No :-
1256

ON BEHALF OF :-
McDonald's Restaurants Ltd

DRAWING TITLE :-
Location Plan

DRAWN BY	CHECKED BY	DRAWING No.	REV No.
JW	PF	P19-062-1256	01A
SCALE & SIZE	DATE		
1:1250@A4	06-11-19		

C7 Architects Ltd
PM House,
Riverway Industrial Estate,
Peasmarsh, Surrey
GU3 1LZ