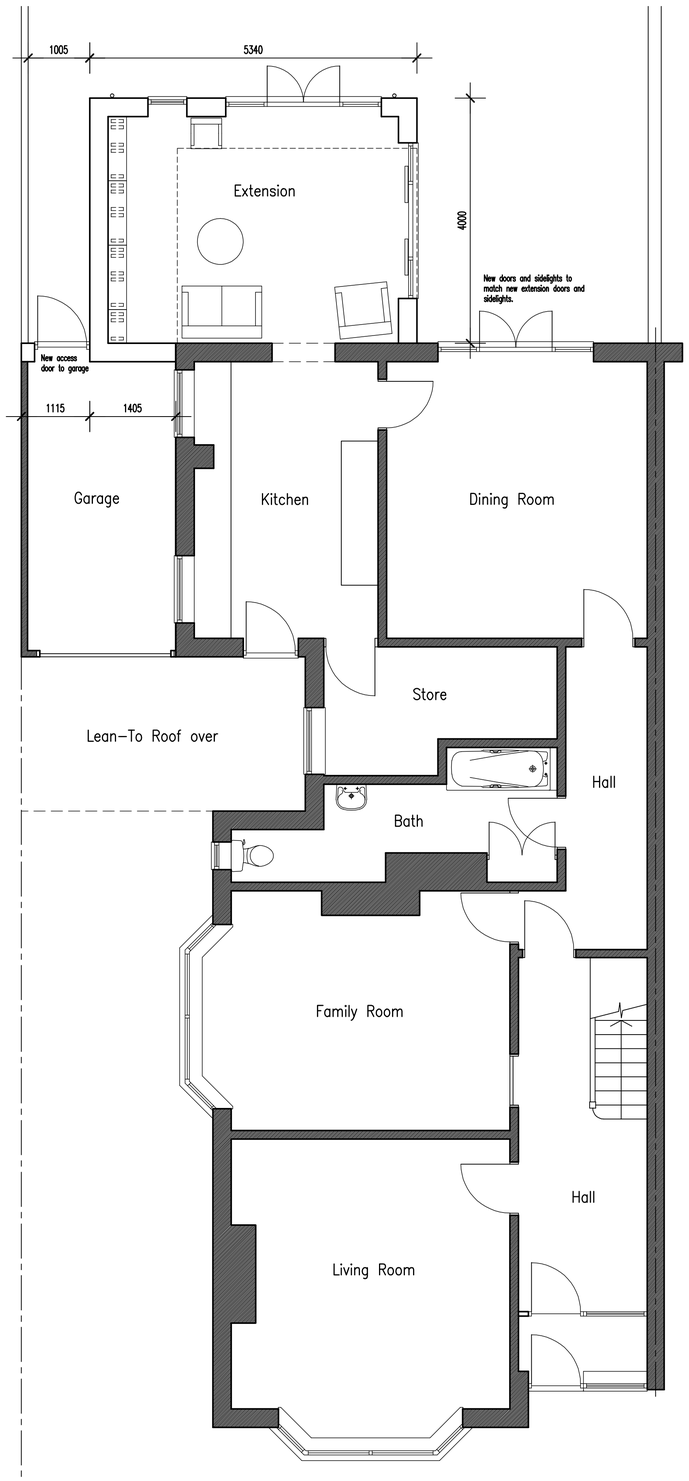

PROPOSED GROUND FLOOR PLAN
Scale 1:50

0m 5m 10m

Scale Bar – 1:50

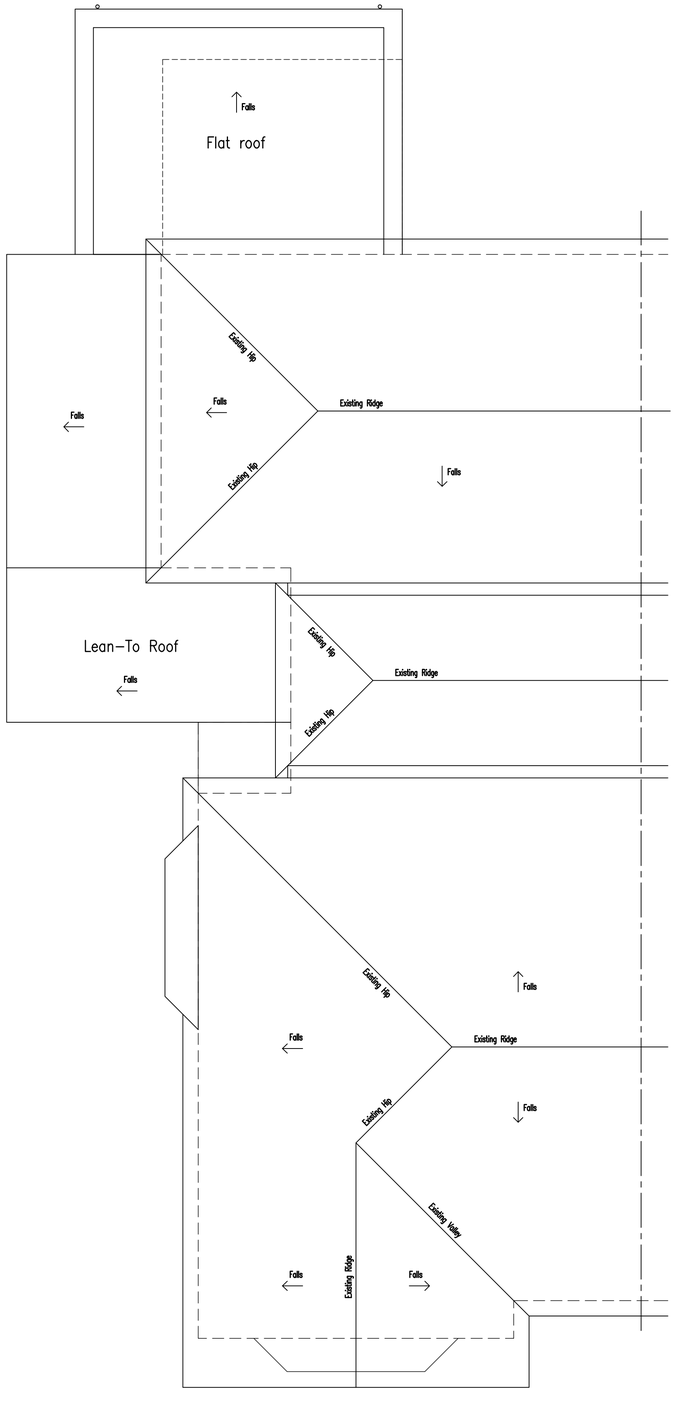

PROPOSED ROOF PLAN
Scale 1:50

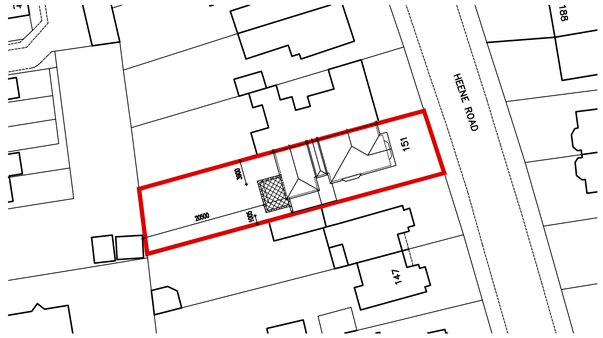

BLOCK PLAN
Scale 1:500

0m 10m 20m 30m 40m 50m

Scale Bar – 1:500

No dimensions to be scaled from drawing except for planning purposes.

The contractor should check all dimensions on site.

It is the contractors responsibility to ensure compliance with Building Regulations.

C.D.M. Regs. 2015. The Client is advised of his responsibilities to appoint a Planning Supervisor under these Regs. All works to comply with the C.D.M. Regs. 2015.

The Party Wall Act. 1996 The property owner is advised of the requirements of the Act, & the requirement to serve a Party Wall Notice on any adjoining owners as required under the act.

REVISIONS:

A. 12.08.25 Amended in accordance with client's requirements.

B. 18.08.25 Roof plan amended.

ADCS
Architectural Design
Computer Services

30 Foxley Lane
Worthing
West Sussex
BN13 3AD
Tel: 01903 260701
E-mail:
adcs@sky.com

Client
MR T. & MRS F. WIMBLE

Project
PROPOSED REAR EXTENSION
151 HEENE ROAD
WORTHING
WEST SUSSEX BN11 4NY

Drawing
PROPOSED FLOOR PLANS

Scale	Date	Drawn
1:50 @ A1	25.02.25	TP

Drawing No. 1633/P02

Revision B