


amendments				
rev.	date	comment	auth.	chkd.
-	13.01.21	Issued for planning	ACB	GI
A	22.01.21	Minor amendments: Missing glazing to floor plan, Additional East elevation.	ACB	GI

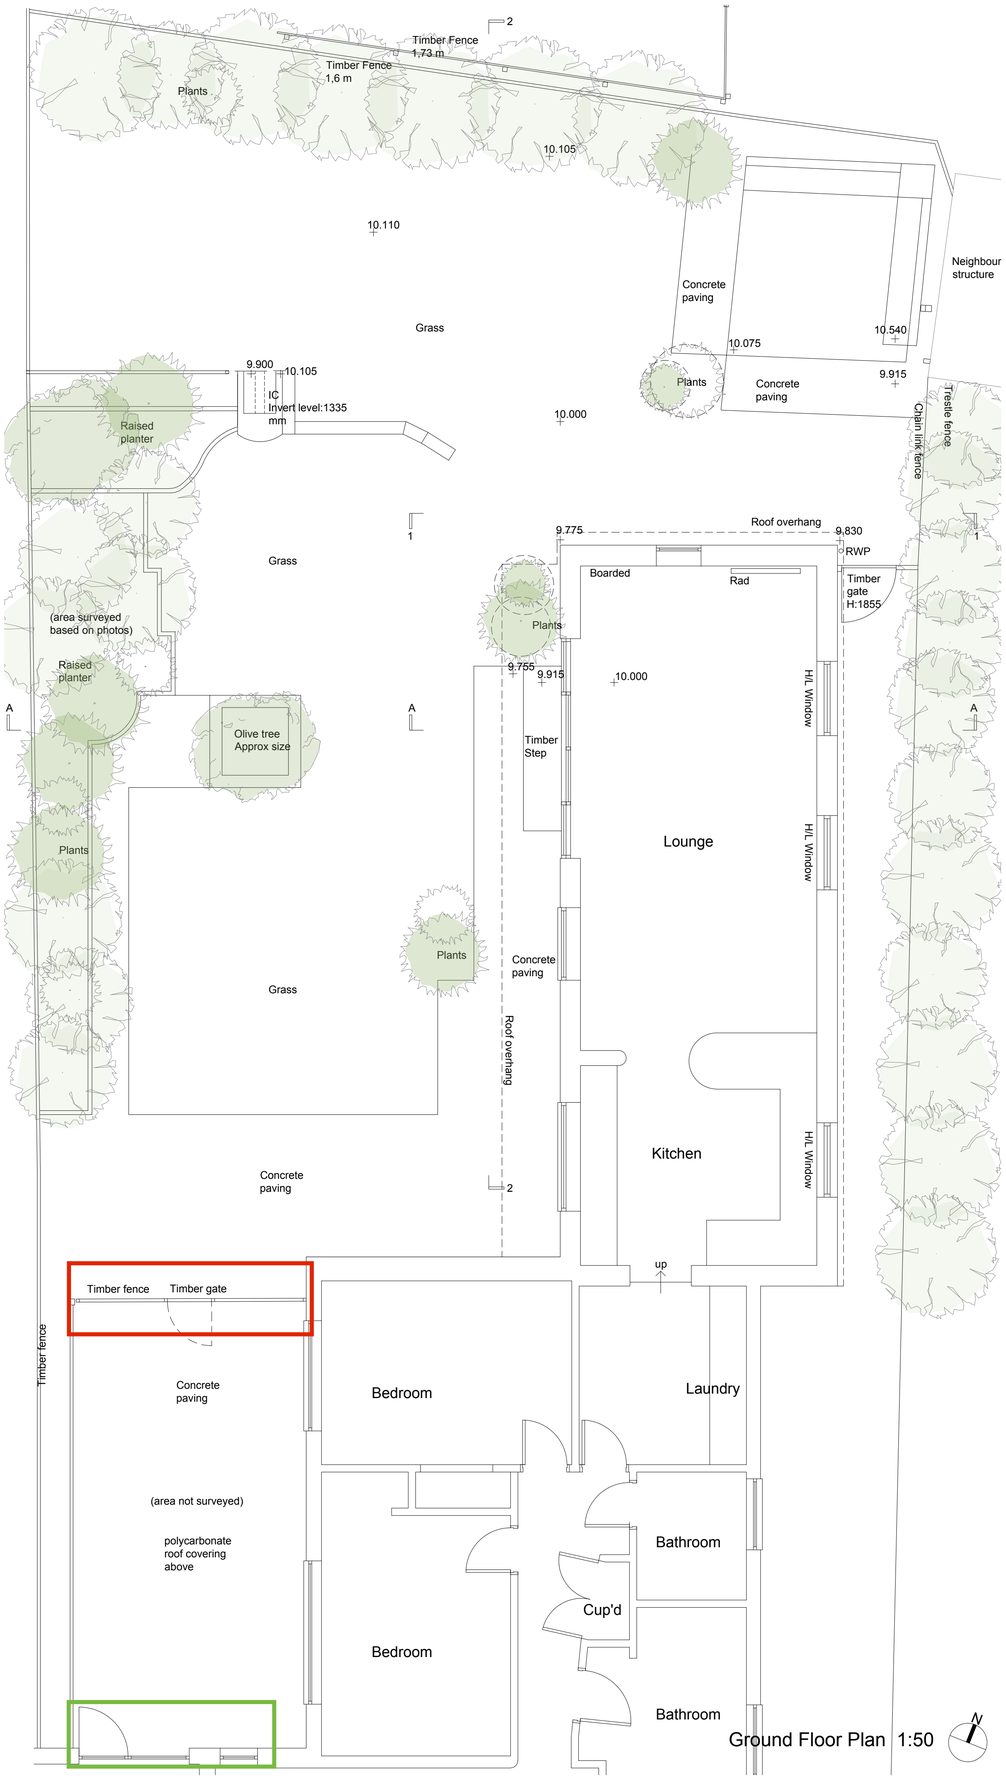


Ground Floor Plan 1:50

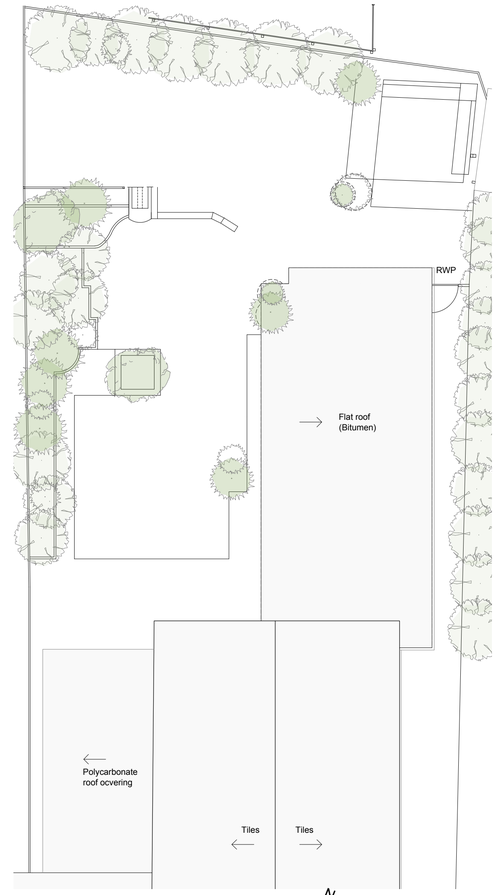


Roof Plan 1:100

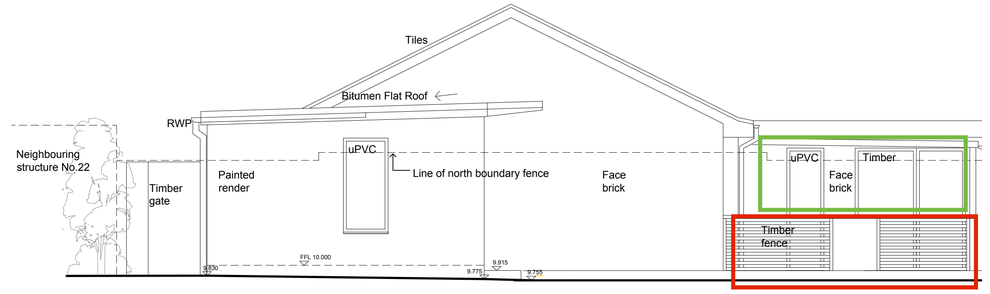


Elevation 1-1 (North) 1:50

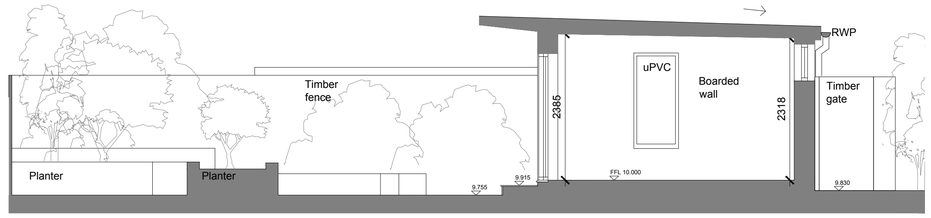

Section A-A 1:50

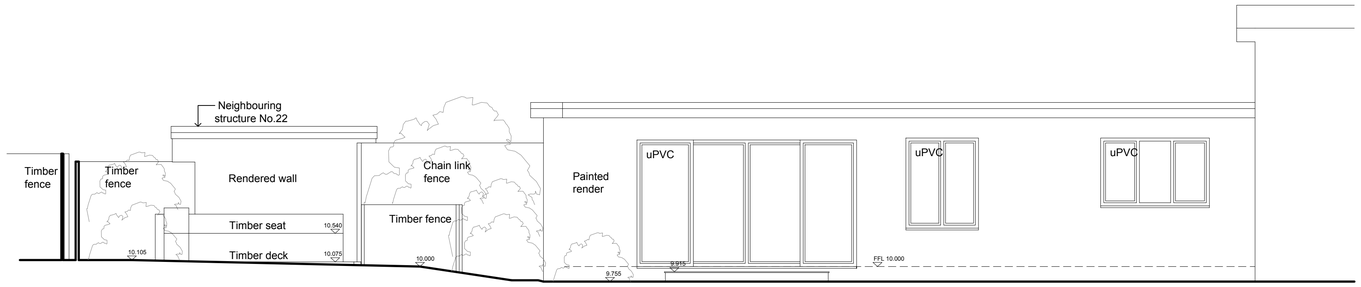

Elevation 2-2 (West) 1:50

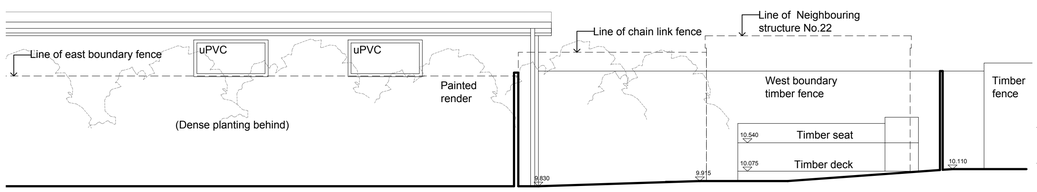

Elevation East 1:50

0 2.5 5 7.5 10
scale in metres 1:100

0 1 2 3 4 5 6 7 8 9 10
scale in metres 1:50

client			drawing number	revision
Mr & Mrs Banks			0617.EXG.010	A
project			drawing title	
24 Cheal Close			Existing	
Shoreham-By-Sea West Sussex			Ground Floor and Roof Plans	
BN43 5RQ			Elevations , Sections	
drawn by	checked by	riba work stage	date	scale/original sheet size
ACB	GI	3	Jan'21	1:50 @ A1

www.abir.co.uk studio@abirarchitects.co.uk
Unit 1, Beta House, St John's Road, Hove, BN3 2FX, United Kingdom
Hove +44 (0)1273 724 384
Company No 06877117 VAT No 971 4147 17

© ABIR Architects Ltd. Check all dimensions on site before work is undertaken. All goods, materials and workmanship to conform with current building regulations, BSS and COP's.

ABIR architects

RIBA Chartered Practice