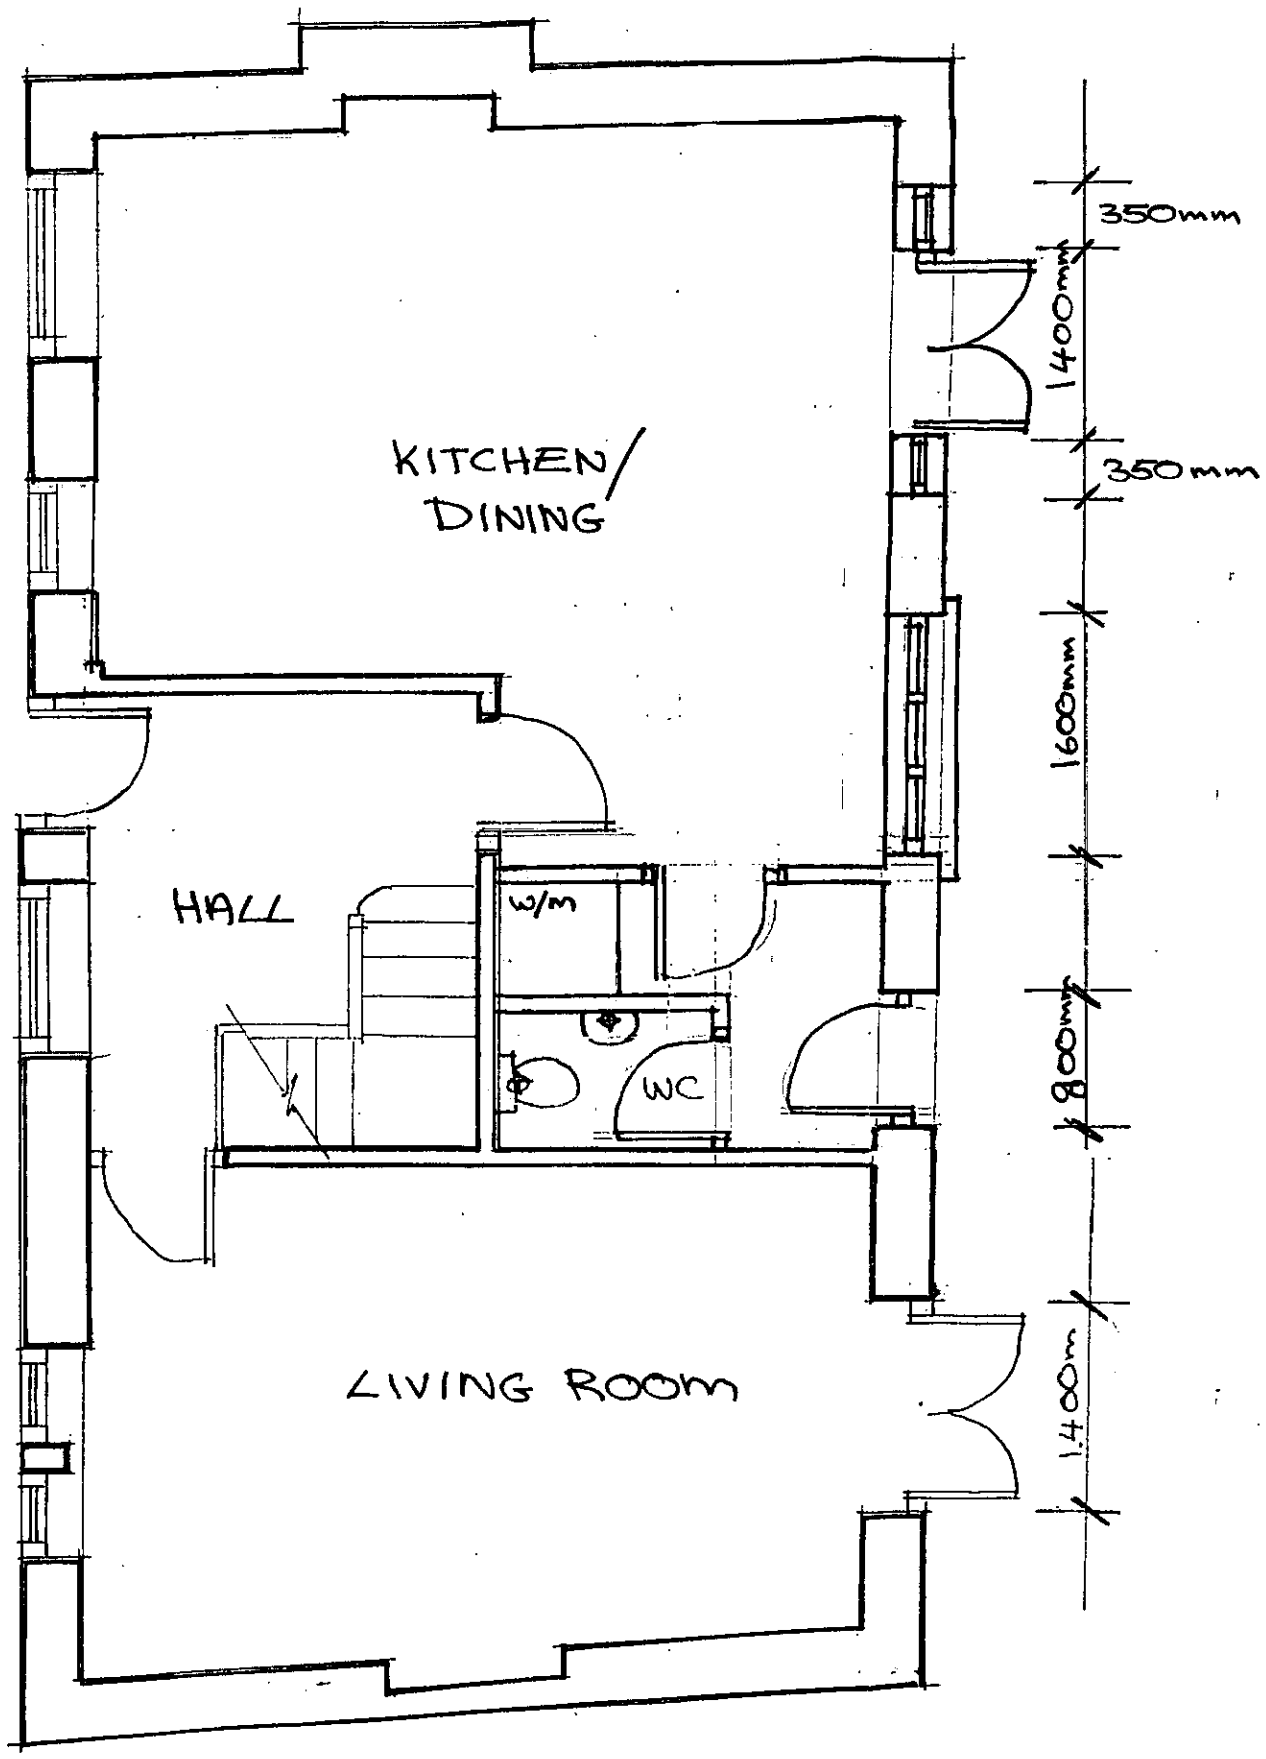


PROPOSED FLOOR PLAN
SCALE 1:50