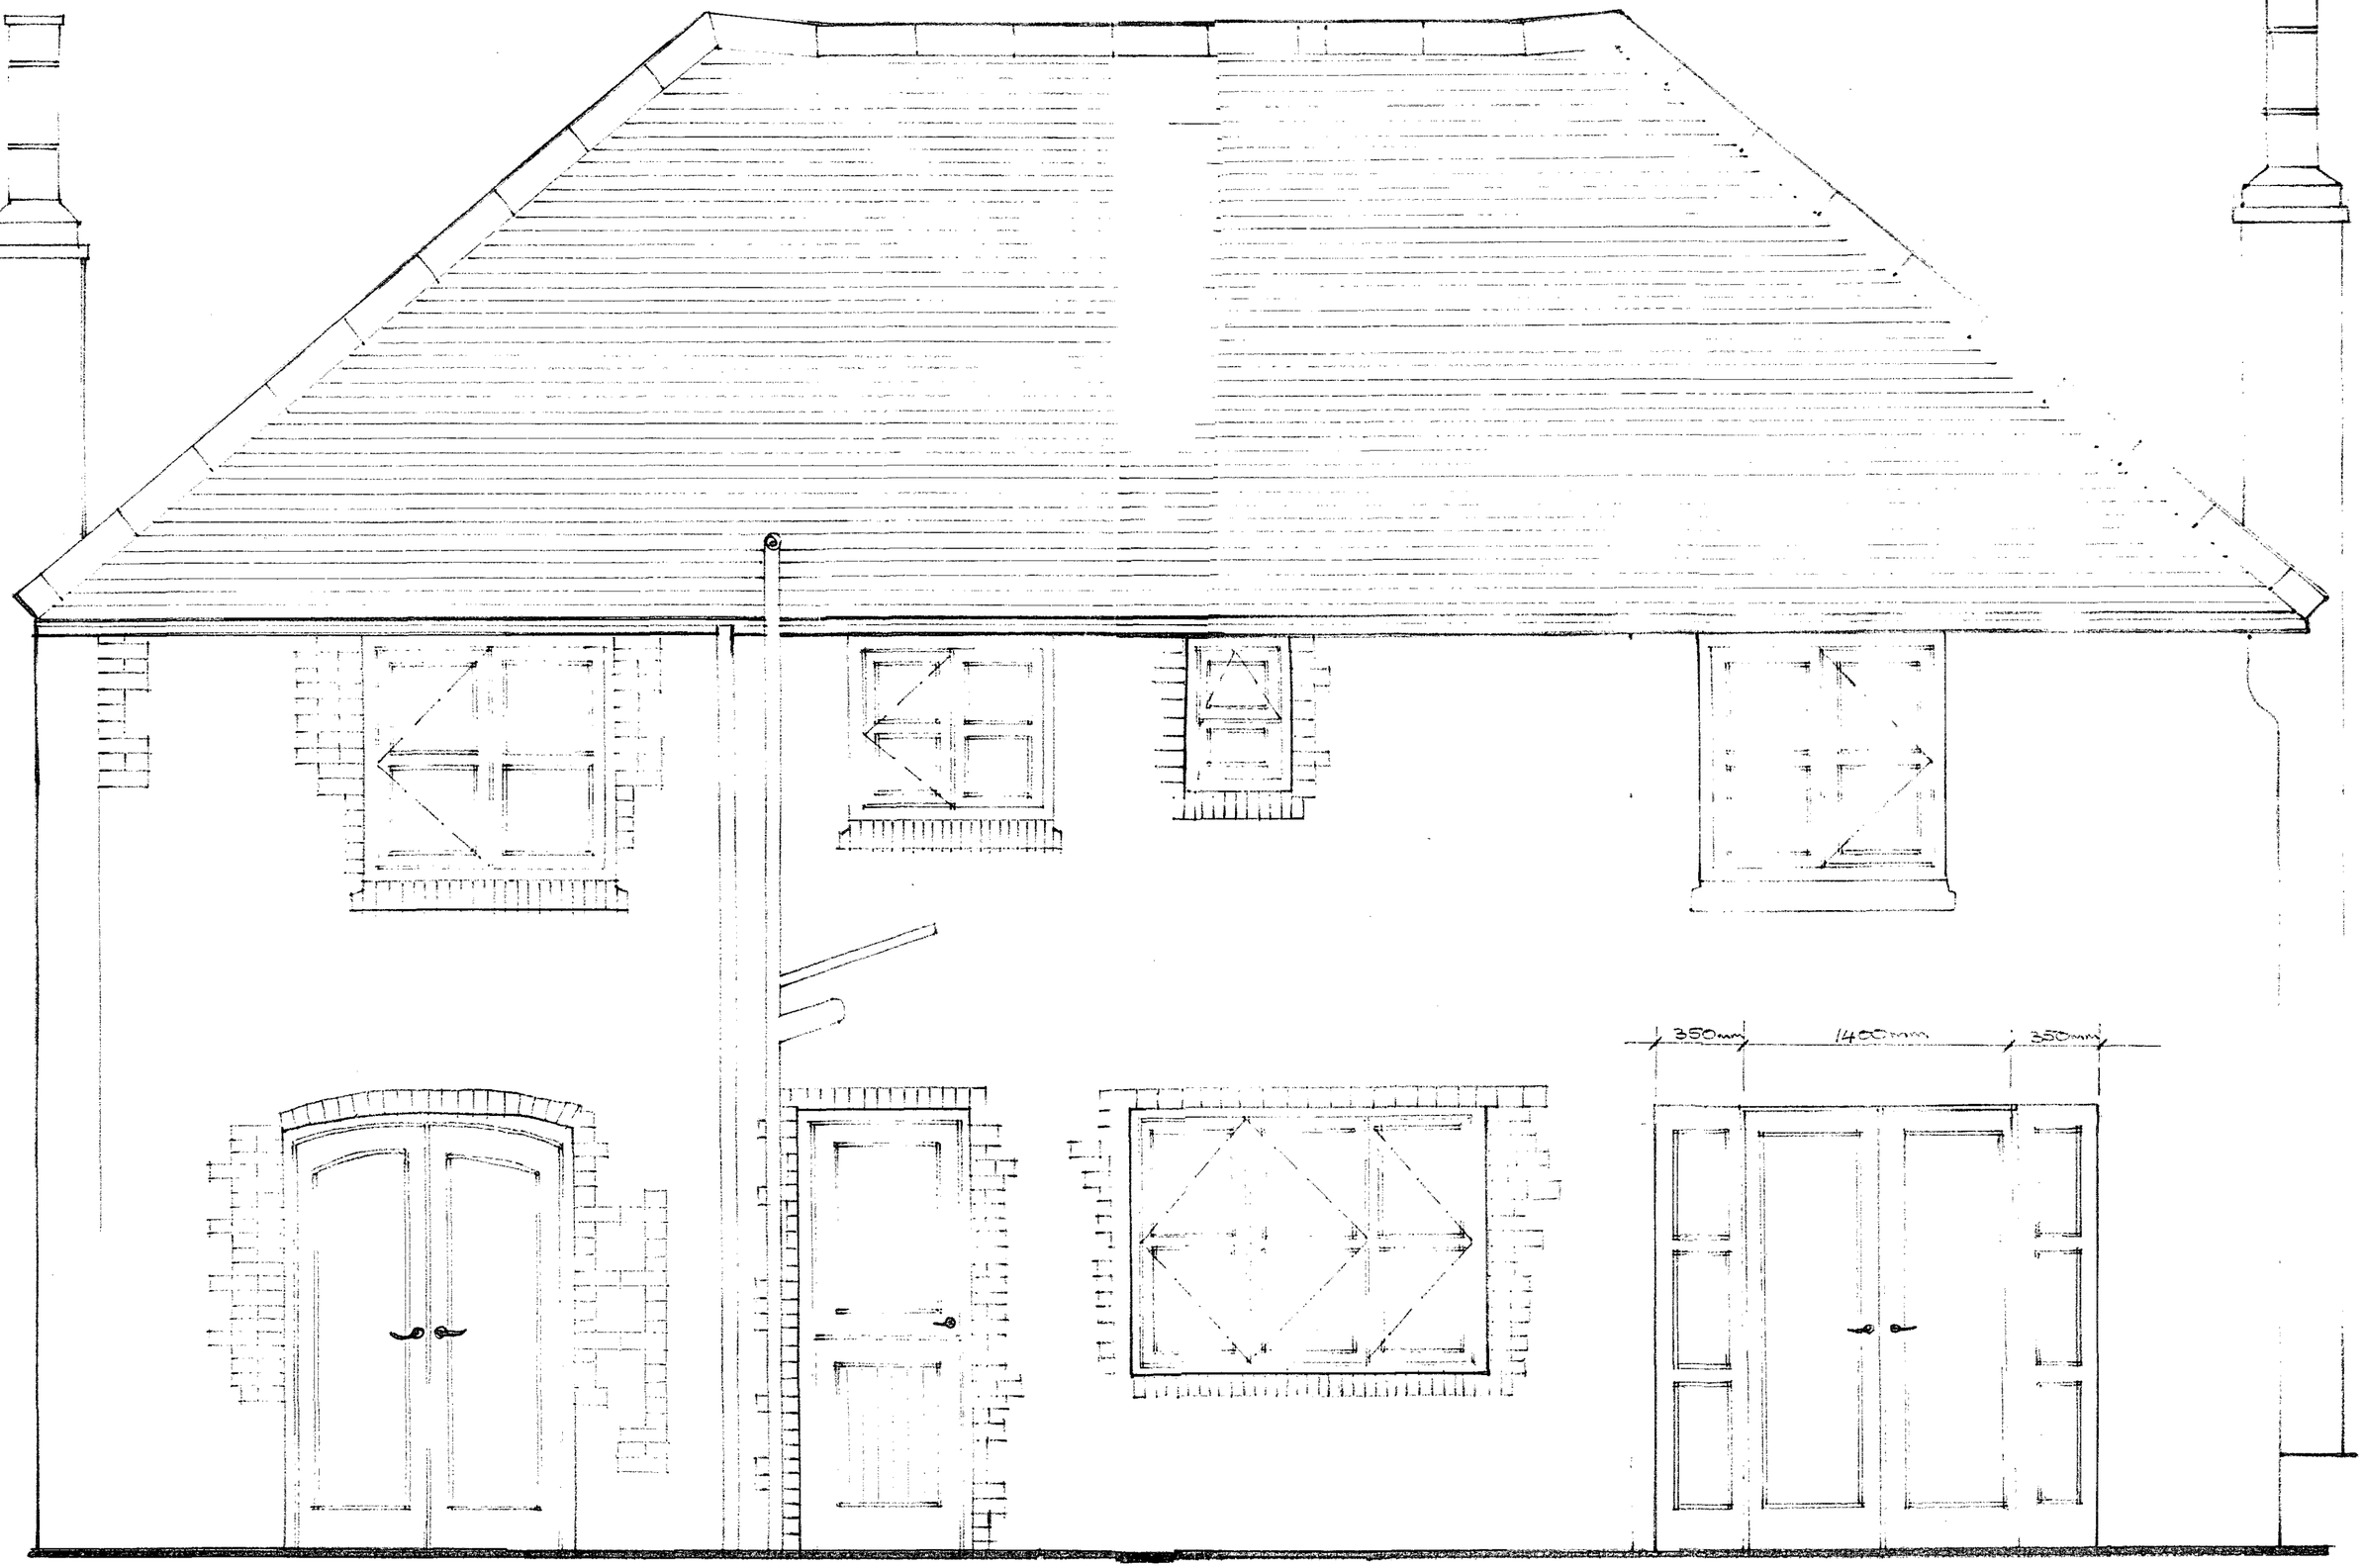


PROPOSED REAR
ELEVATION
SCALE 1:20