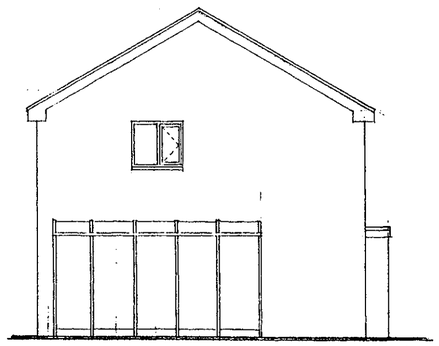

SIDE ELEVATION - EXISTING

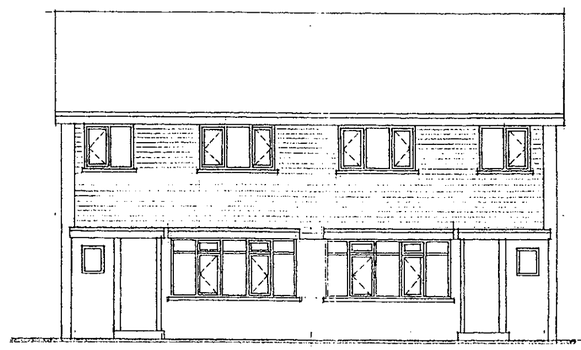

FRONT ELEVATION - EXISTING

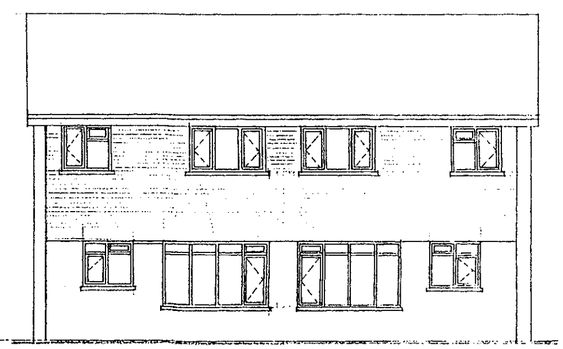

REAR ELEVATION - EXISTING

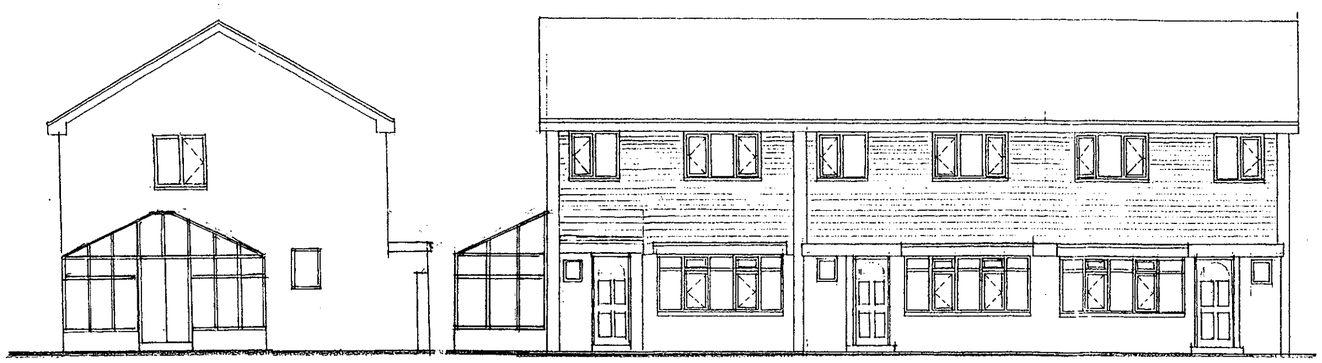

SIDE ELEVATION - PROPOSED FRONT ELEVATION - PROPOSED

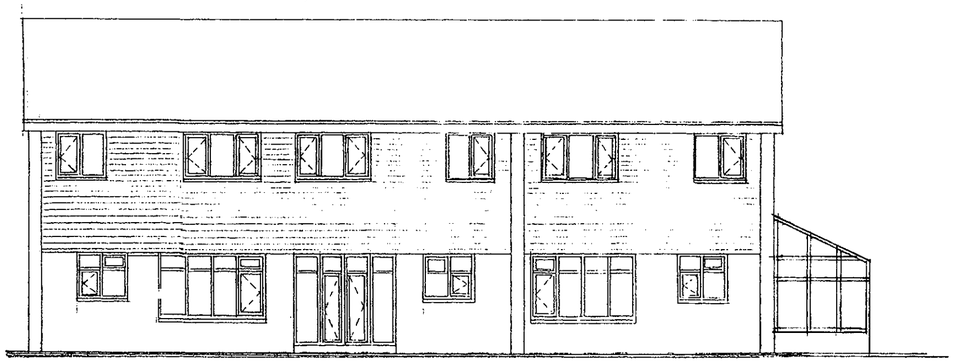

REAR ELEVATION - PROPOSED

CONSTRUCTION OF NEW
END TERRACE HOUSE

Address : 4 Kings Crescent, Shoreham, BN43 5LE

Client : Mr. T Bates

DRG. NO. SH03
SCALE 1:100 DATE - June 2010

ELEVATIONS - EXISTING AND PROPOSED

Anne Oakes
6 The Haven, Littlehampton, West Sussex BN17 6NS
tel : 01903 723817