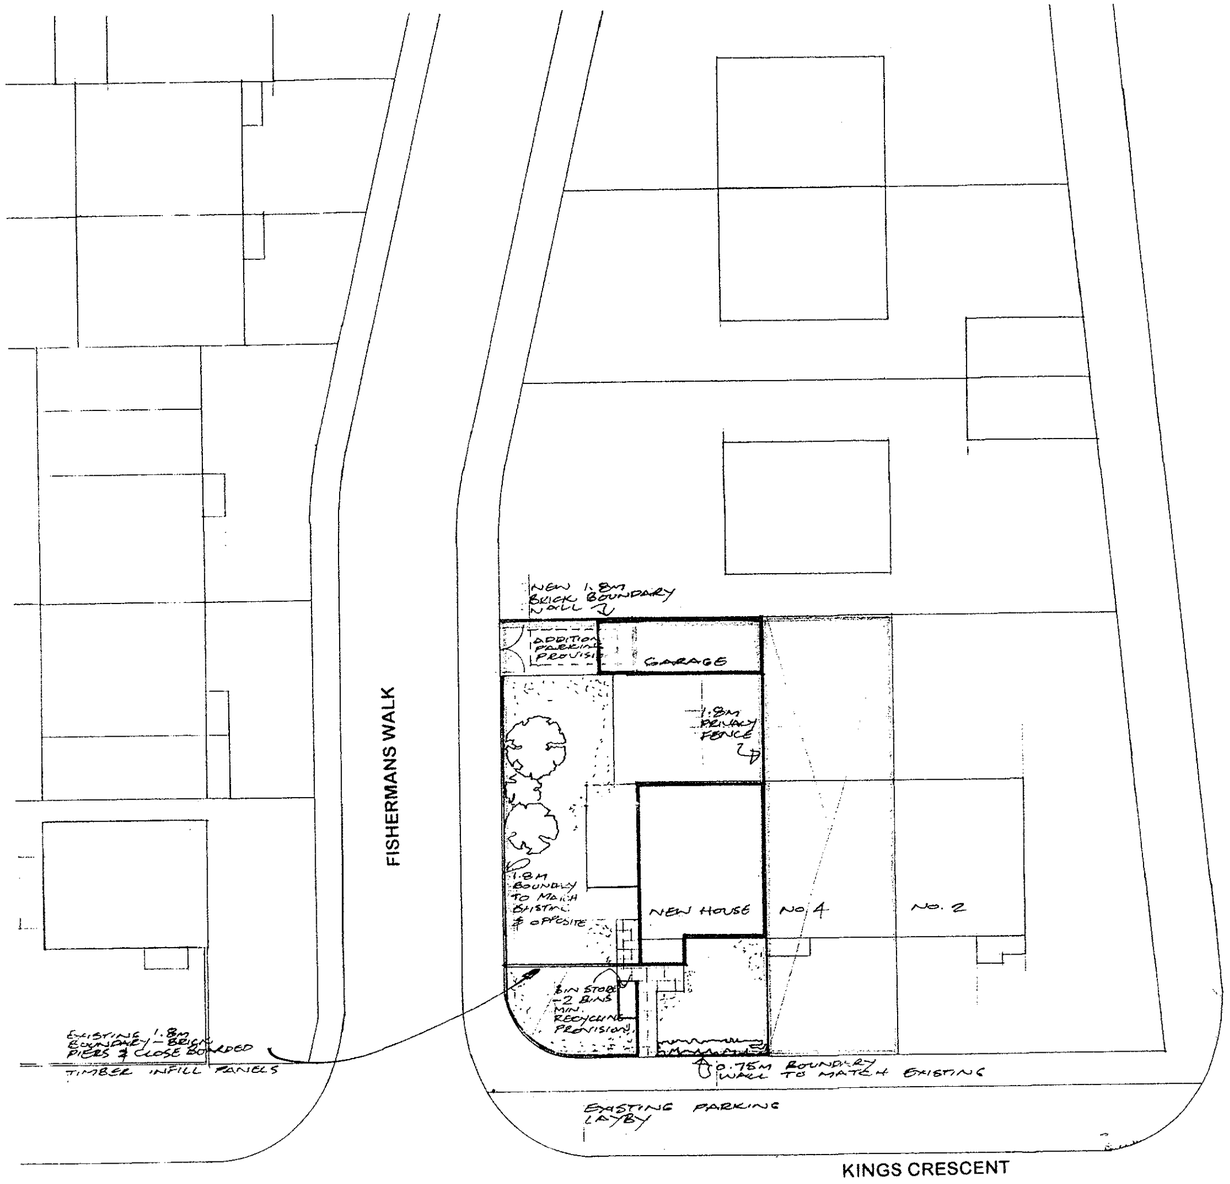

BLOCK PLAN - 1:200

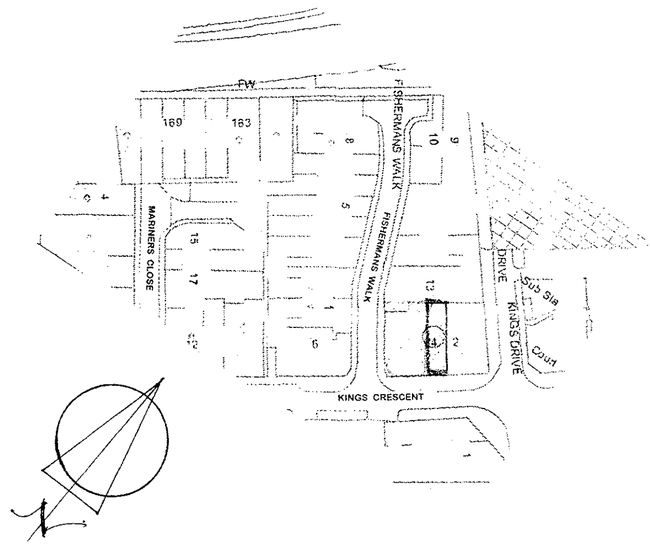

LOCATION PLAN 1:1250

CONSTRUCTION OF NEW END TERRACE HOUSE

Address : 4 Kings Crescent, Shoreham, BN43 5LE

Client : Mr. T Bates

DRG. NO. SH04
SCALE 1:200 & 1:1250 DATE - June 2010

BLOCK PLAN & LOCATION PLAN

Anne Oakes
6 The Haven, Littlehampton, West Sussex BN17 6NS
tel : 01903 723817