ANY DISCREPANCIES ARE TO BE REFERRED IMMEDIATELY TO THE PROJECT DESIGNER.
THIS DRAWING IS COPYRIGHT, AND SHOULD NOT BE USED OR REPRODUCED WITHOUT PERMISSION.
IT IS THE CONTRACTOR'S RESPONSIBILITY TO ENSURE COMPLIANCE WITH THE BUILDING REGULATIONS.

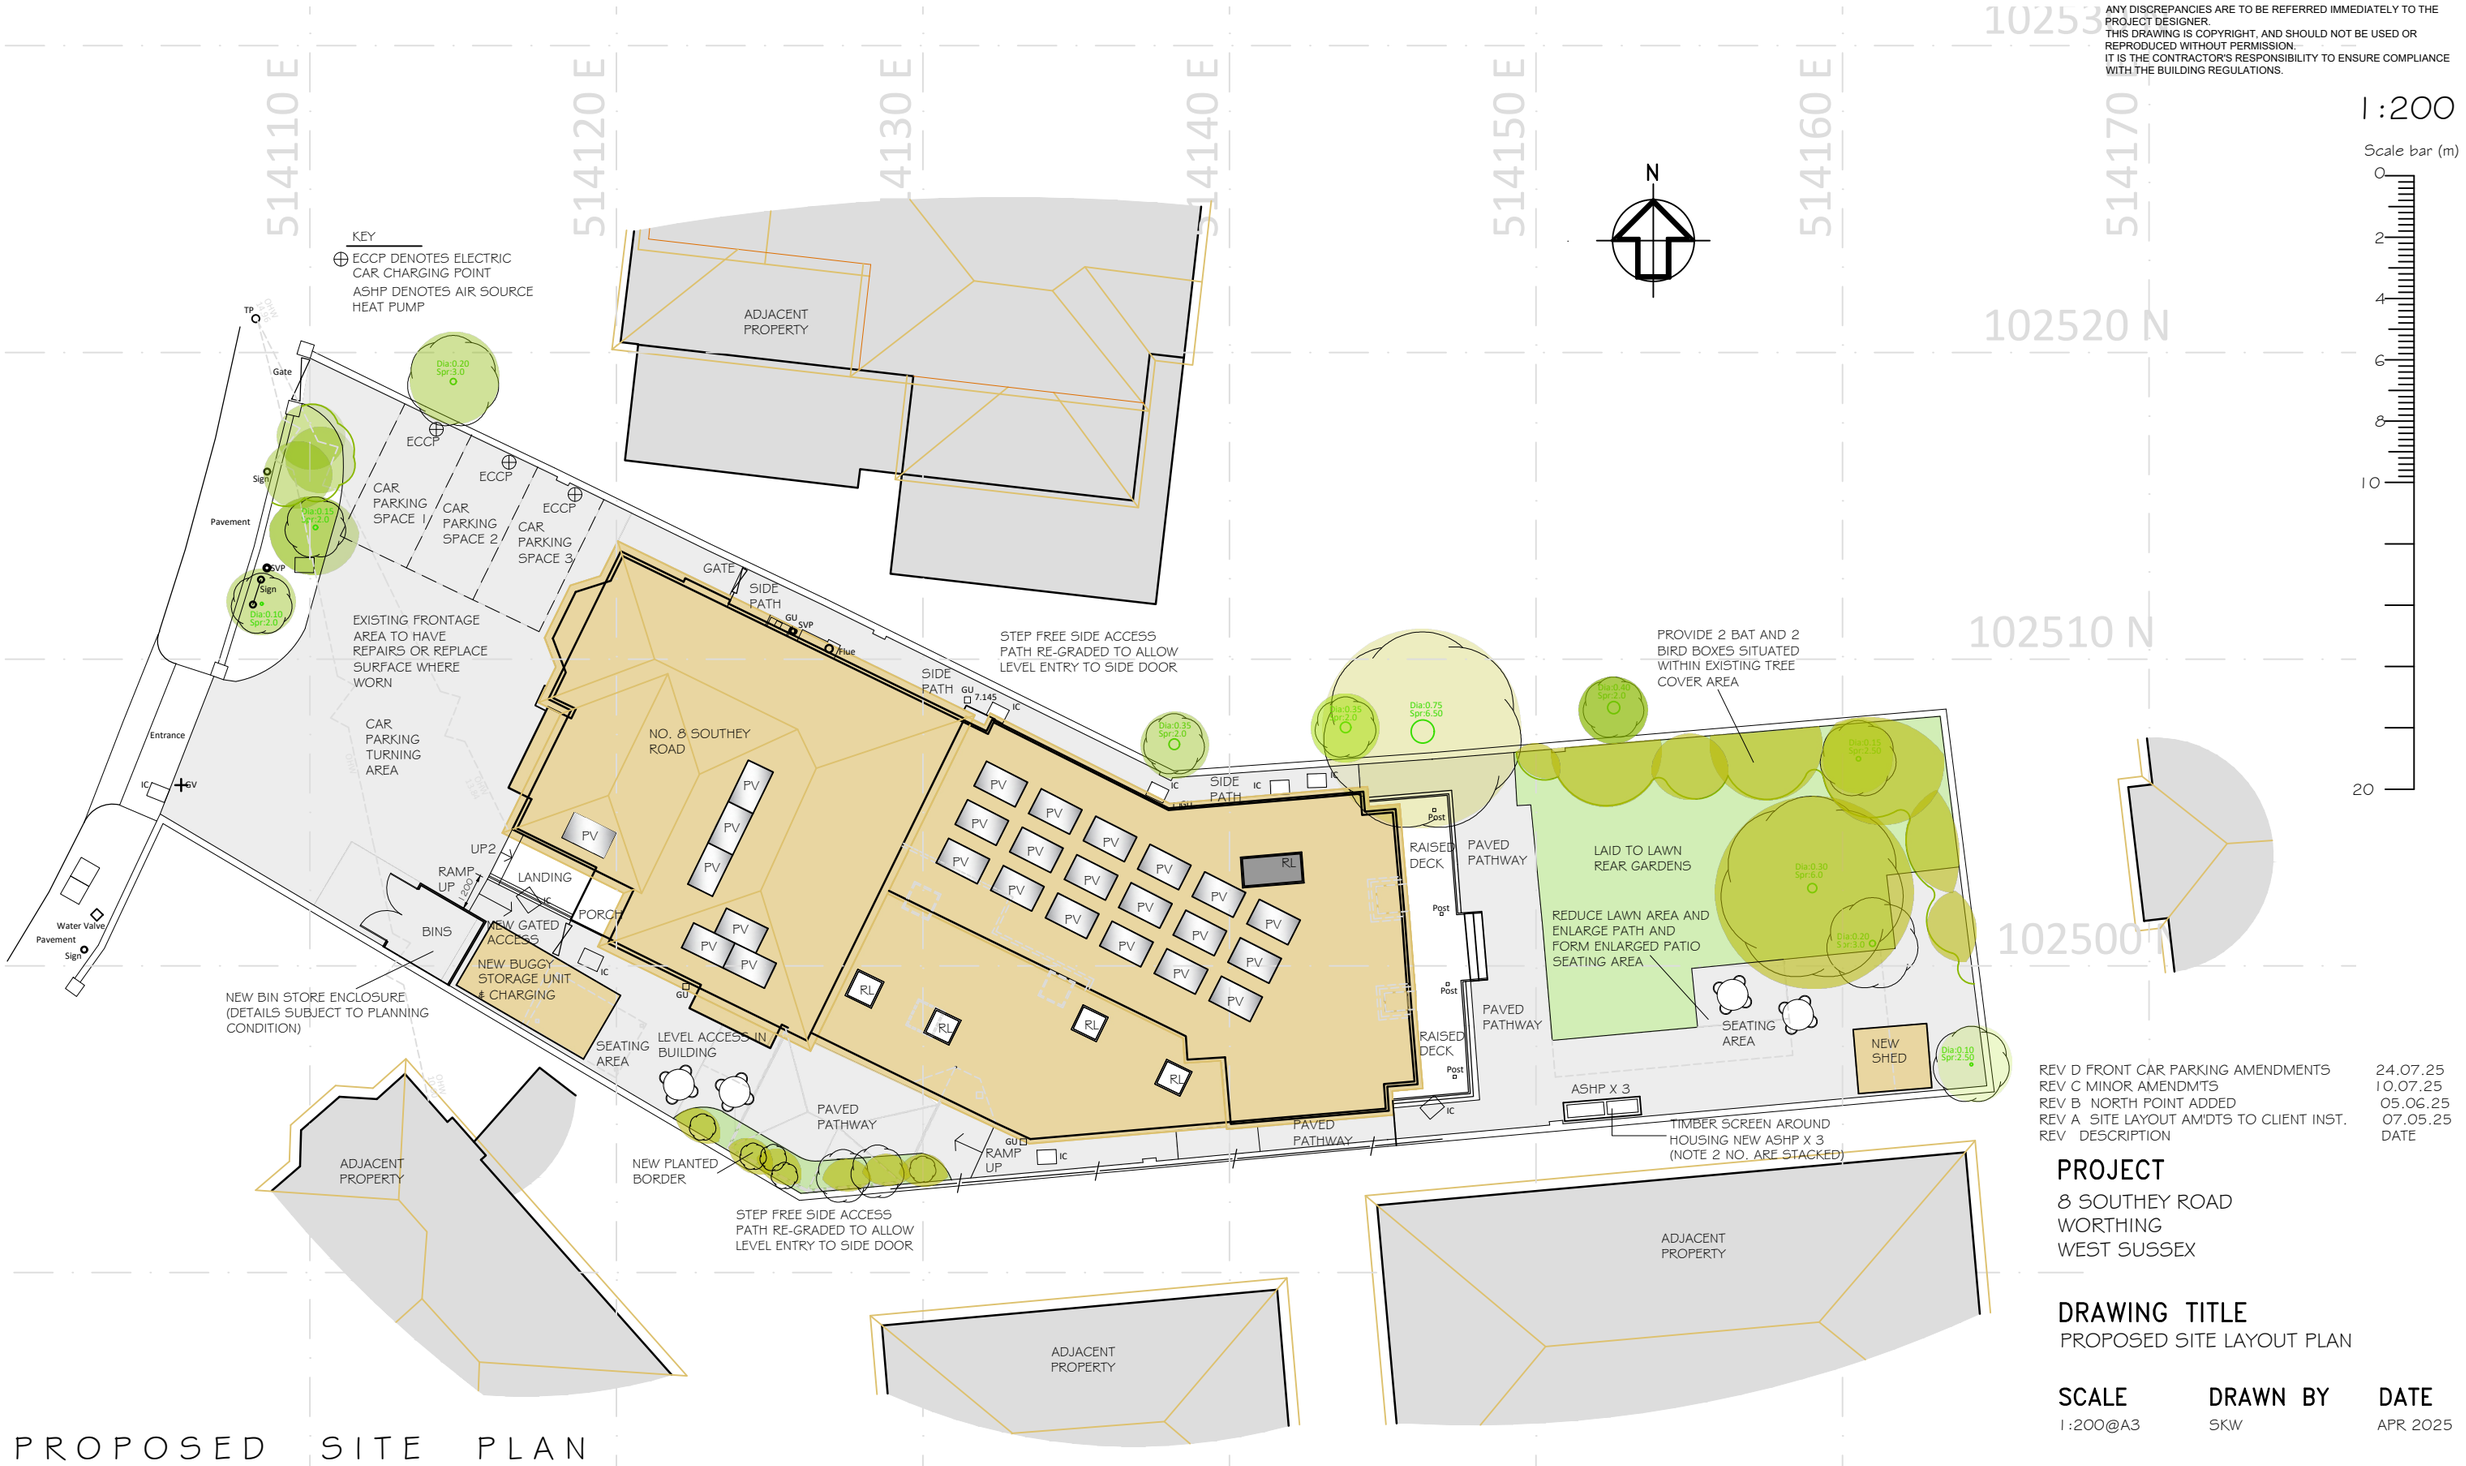

PROPOSED SITE PLAN

REV	DESCRIPTION	DATE
REV D	FRONT CAR PARKING AMENDMENTS	24.07.25
REV C	MINOR AMENDMTS	10.07.25
REV B	NORTH POINT ADDED	05.06.25
REV A	SITE LAYOUT AM'DTS TO CLIENT INST.	07.05.25

PROJECT
8 SOUTHEY ROAD
WORTHING
WEST SUSSEX

DRAWING TITLE
PROPOSED SITE LAYOUT PLAN

SCALE	DRAWN BY	DATE
1:200@A3	SKW	APR 2025

DWG NO 1414/P/15 **REV.** D

Unit 3b Woodhorn Business Centre
Woodhorn Lane
Oving Chichester
West Sussex PO20 2BX
Tel 01243 774764
www.sloaneandbrown.co.uk

CHARTERED BUILDING SURVEYORS
SLOANE & BROWN
ARCHITECTURAL SERVICES