

DO NOT SCALE FROM THIS DRAWING

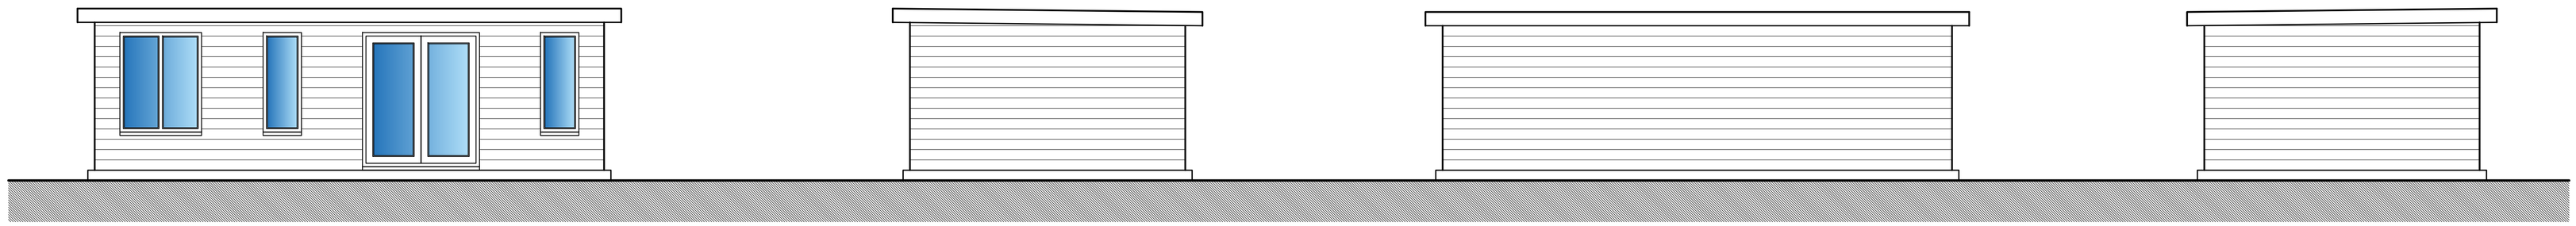


West Elevation | South Elevation | East Elevation | North Elevation

Proposed Elevations 1:50

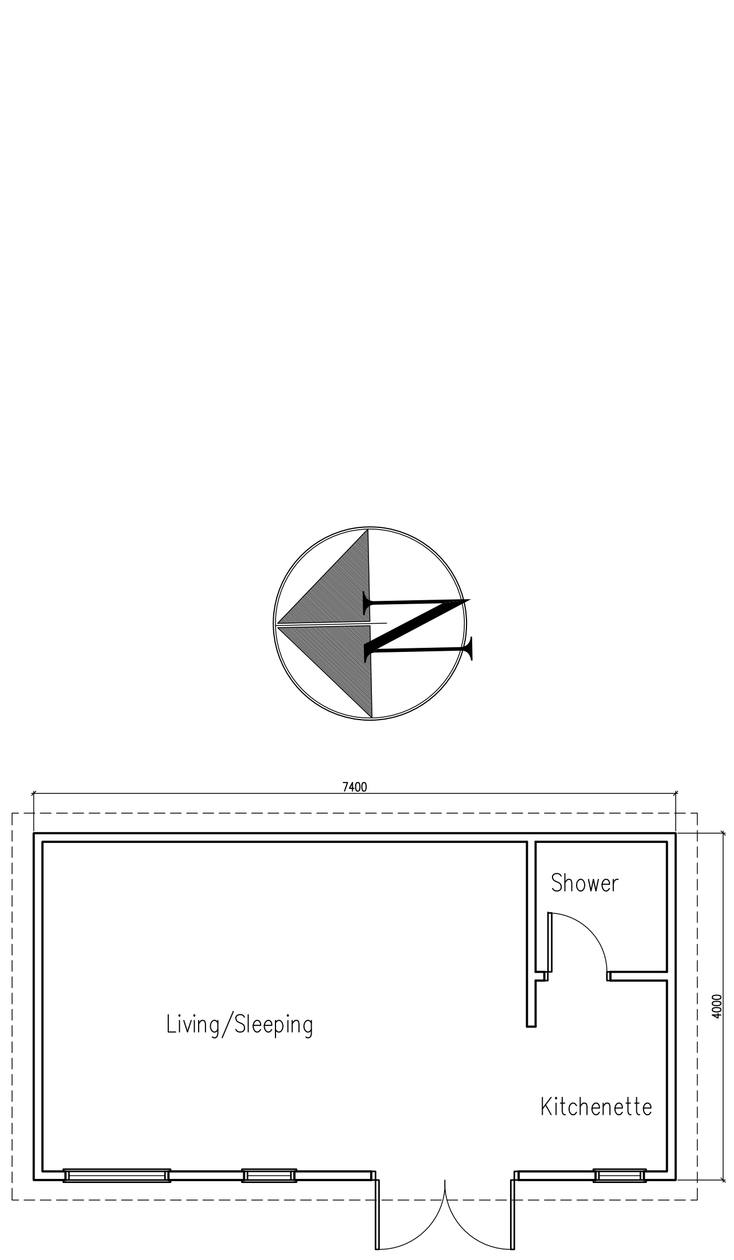


Floor Plan 1:50

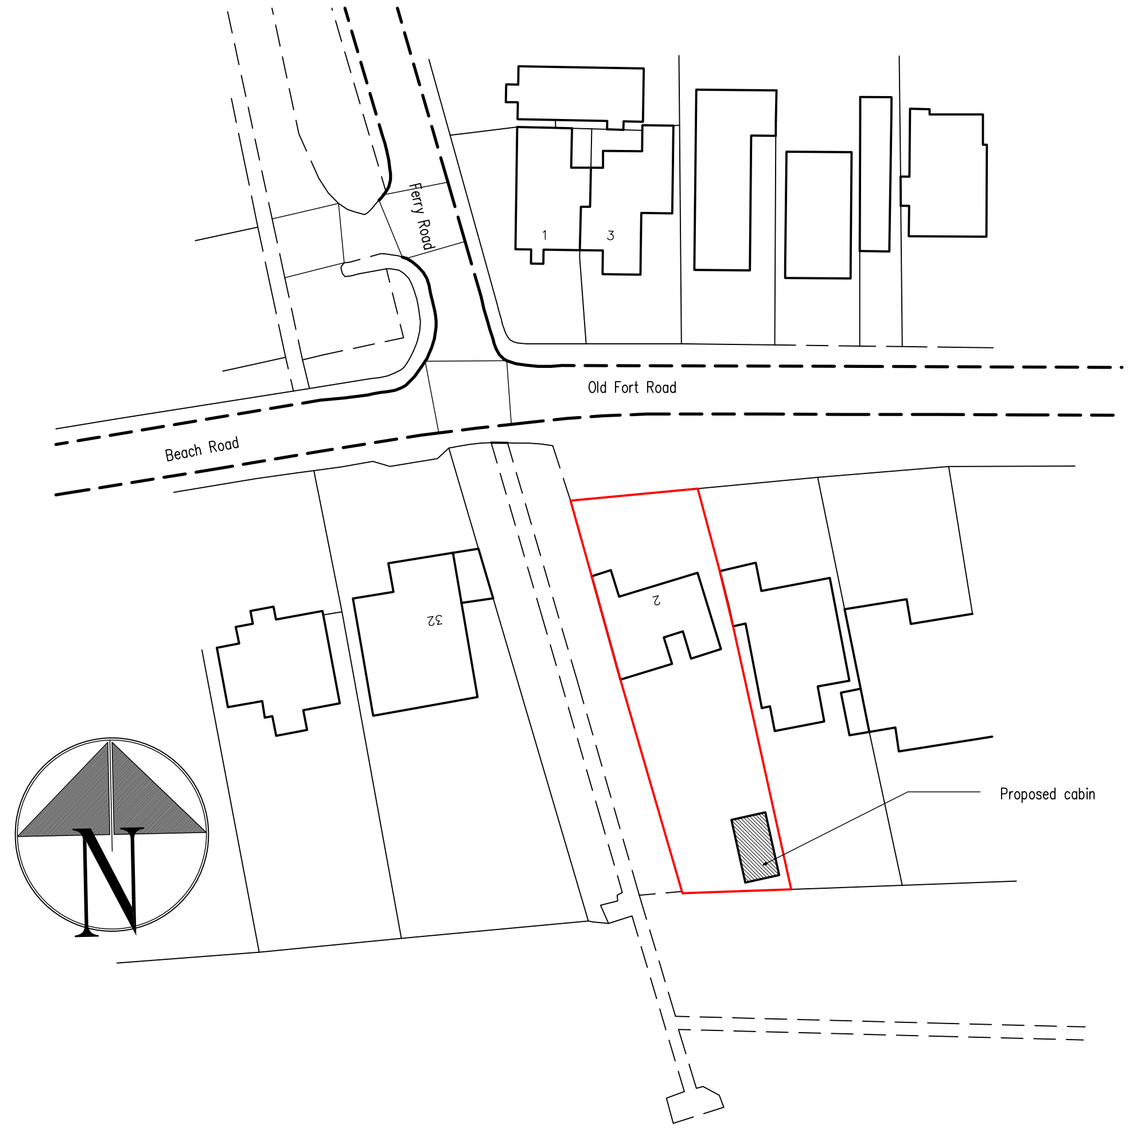


Ordnance Survey (c) Crown Copyright 2021. All rights reserved. Licence number 100022432

Site Plan 1:500

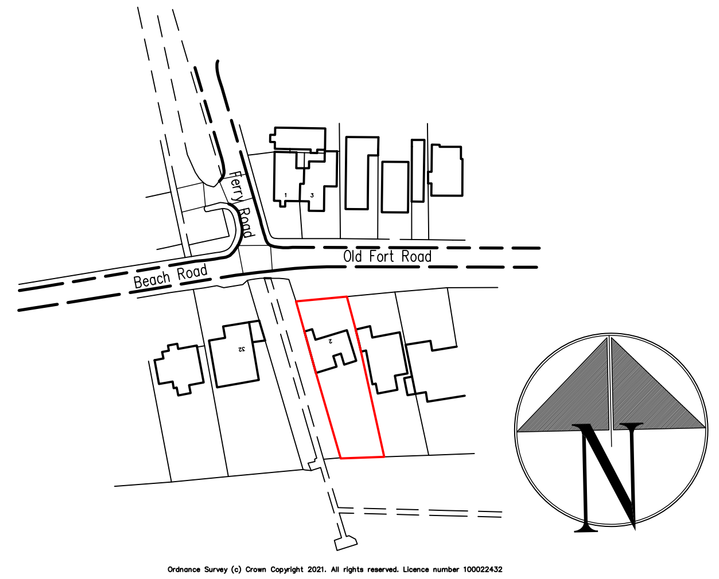

Ordnance Survey (c) Crown Copyright 2021. All rights reserved. Licence number 100022432

Location Plan 1:1250

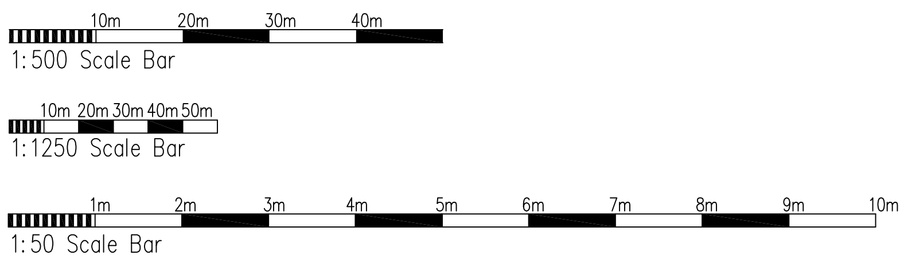

Proposed Log Cabin at: 2 Old Fort Road, Shoreham-By-Sea, West Sussex

rja Planning & Building Consultants Ltd.
1st Floor
10 High Street
Shoreham-By-Sea
West Sussex BN43 5DA
t: 01273 467297 mob: 07971 375739
e: rex@rjapbc.co.uk web: www.rjapbc.co.uk

Chartered Institute of Architectural Technologists

PROJECT: 2 Old Fort Road, Shoreham-By-Sea, West Sussex		
DRAWING TITLE: Proposed Floor Plans & Elevations		
CLIENT: Mr S. West	DWG NO: 21852-01	REVISION: A
SCALE: 1:50 @ A1	DATE: 29.06.21	DRAWN: rex