
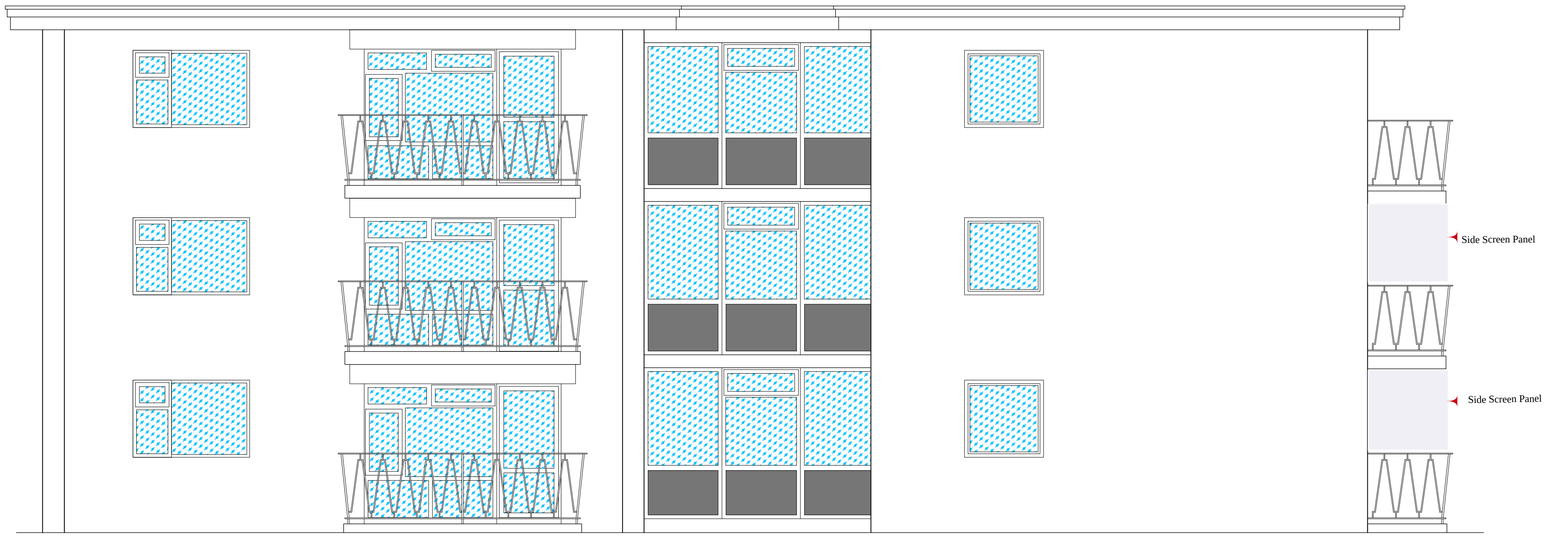


Existing West Elevation
(1:50)

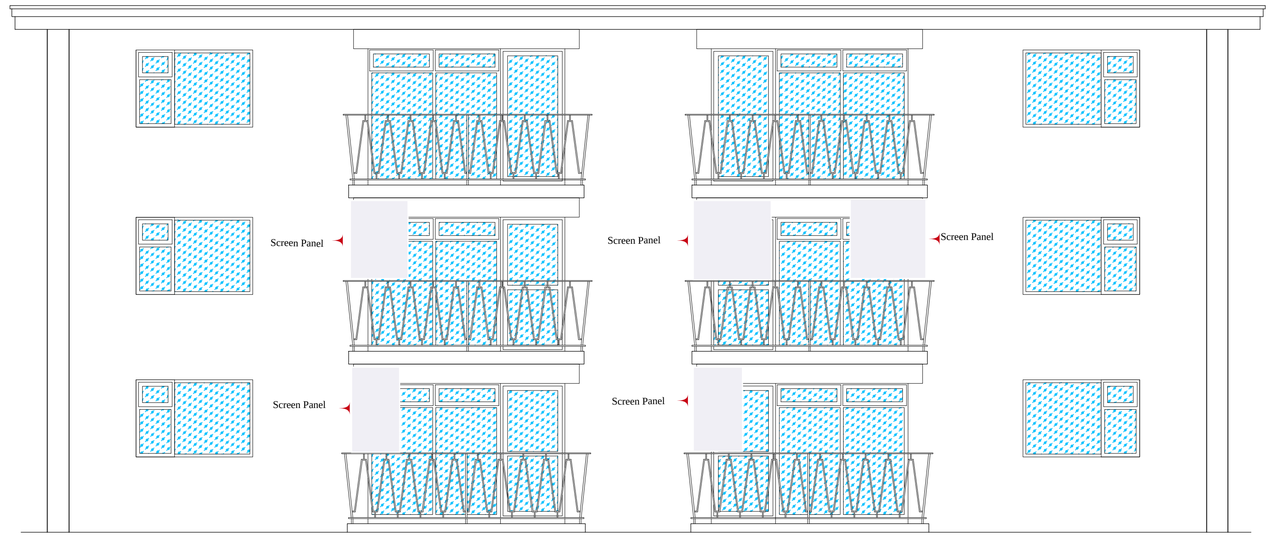

Existing South Elevation
(1:50)