
Side Screen Panel

Showing left hand screen on ground floor.

Gate

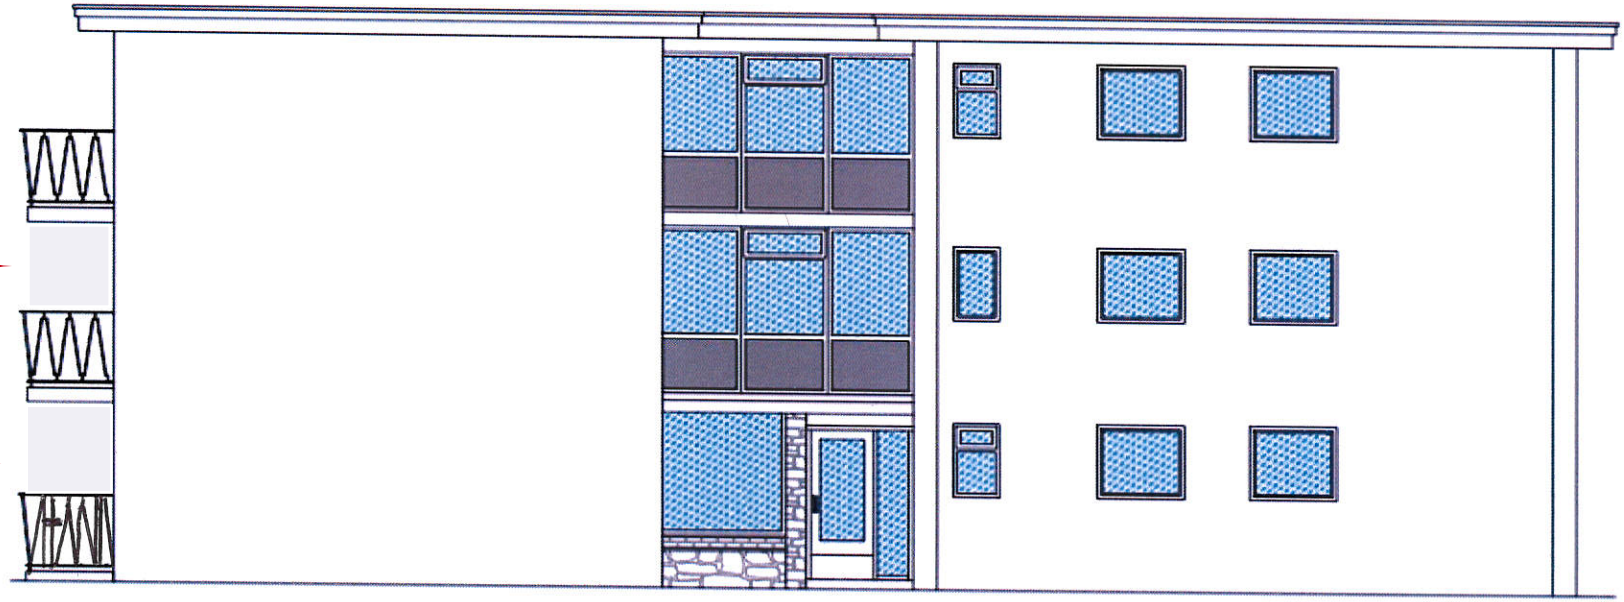

Existing East Elevation

(1:50)