

ADUR & WORTHING
PLANNING SERVICES


PLAN	AWDM/ 0381/14
DATE VALID	29 APR 2014

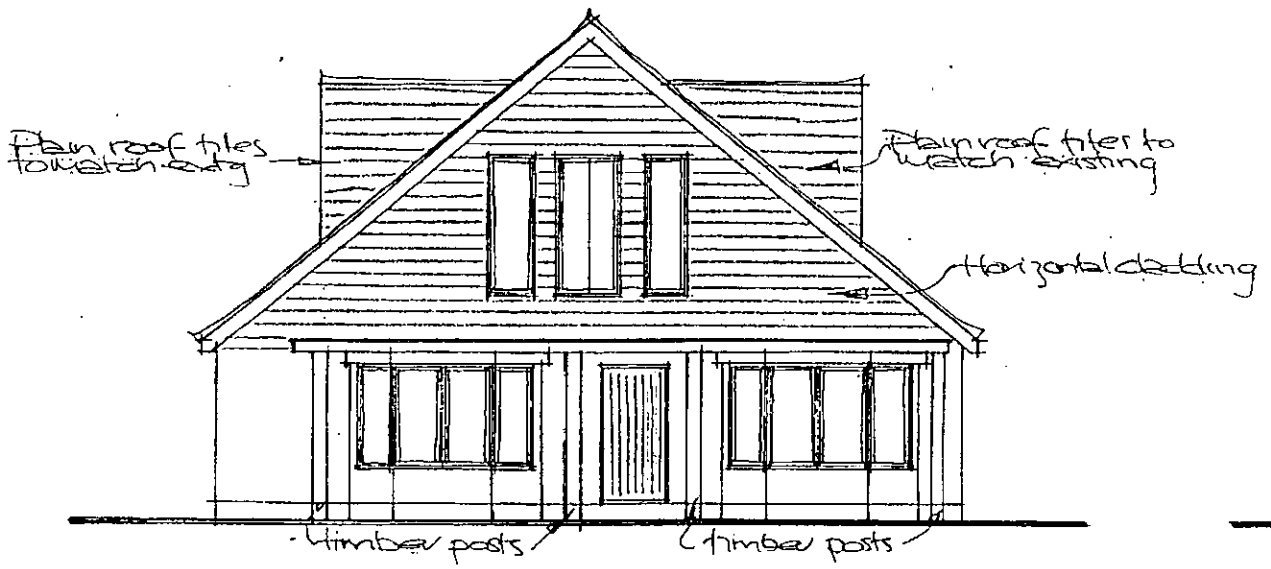

Front Elevation.

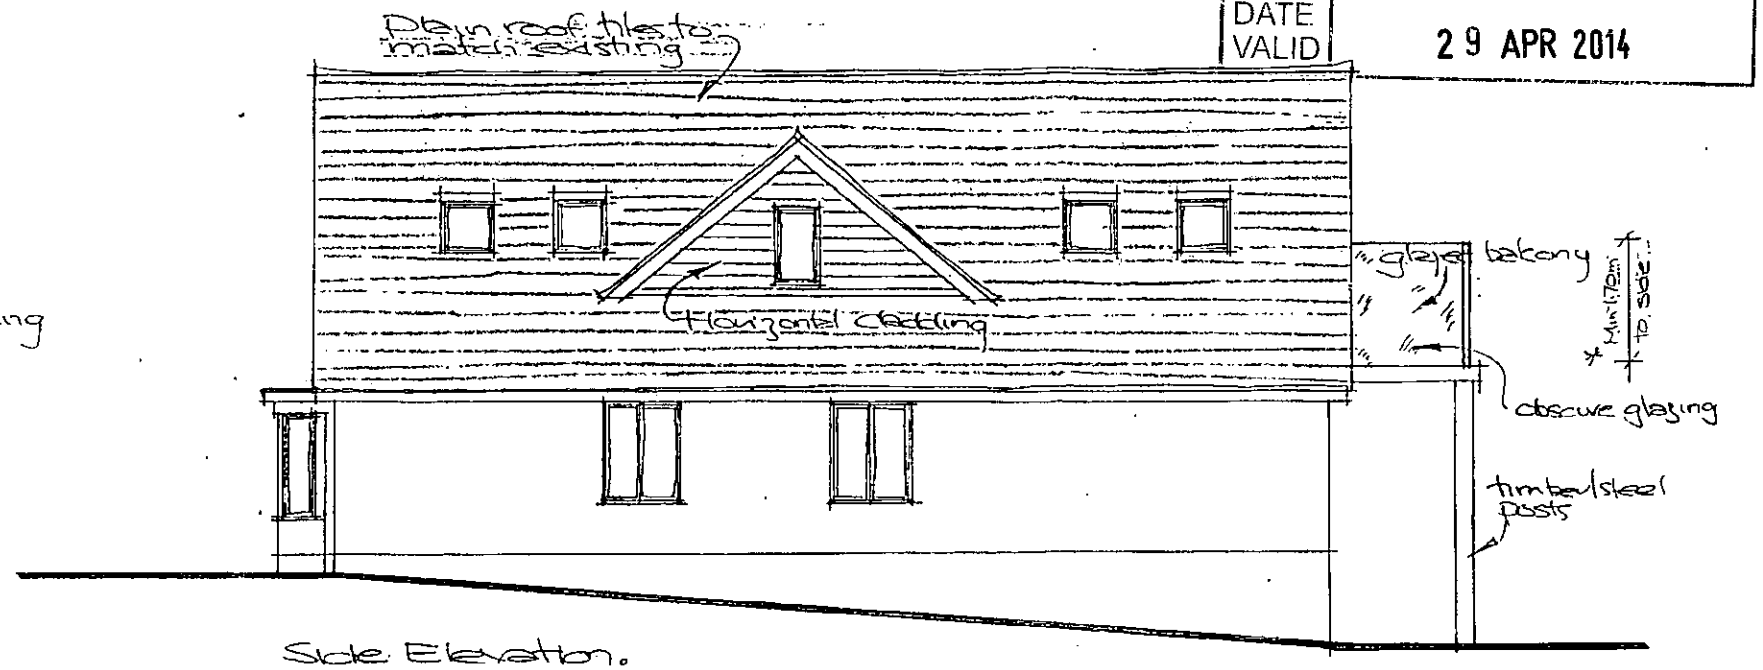

Side Elevation.

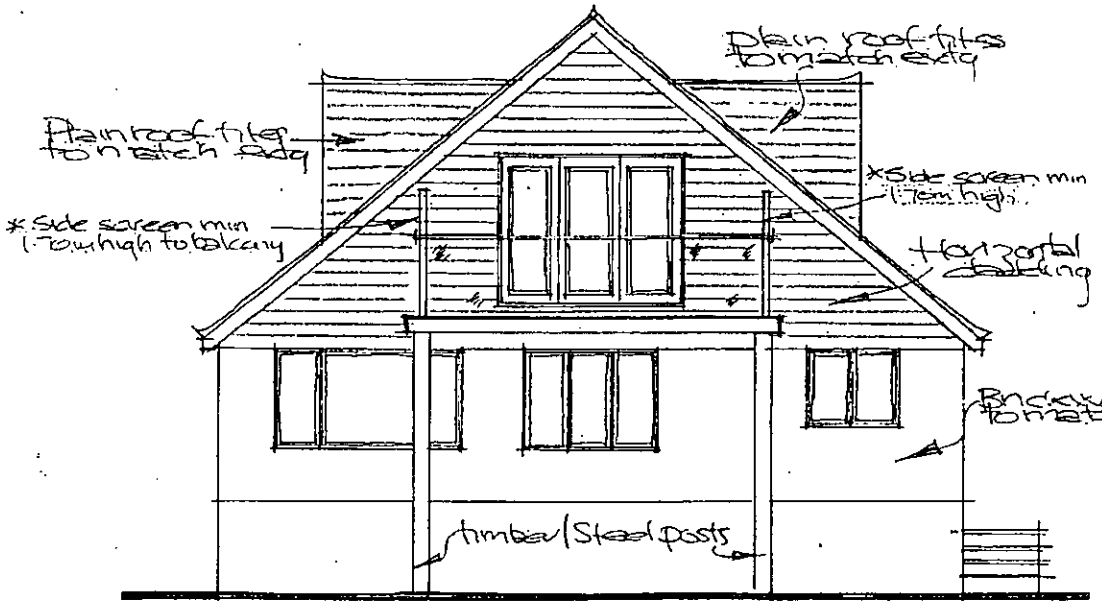

Rear Elevation.



Side Elevation.

0 1 2 3 4 5 6 7 8 9 10 A3

Proposed Elevations 1/100

Paul Trussler
44 Firle Road
Lancing
West Sussex
BN15 0NZ

Proposed rear extension & roof alterations:
31 RIVERSIDE ROAD SHOREHAM-BY-SEA
WEST SUSSEX BN43 5RB

Amendments
Rev A: 29/04/2014 - Side screen added to balcony min 1.70cm high from balcony floor level

Drawing No. 214/474/5 A.