Existing

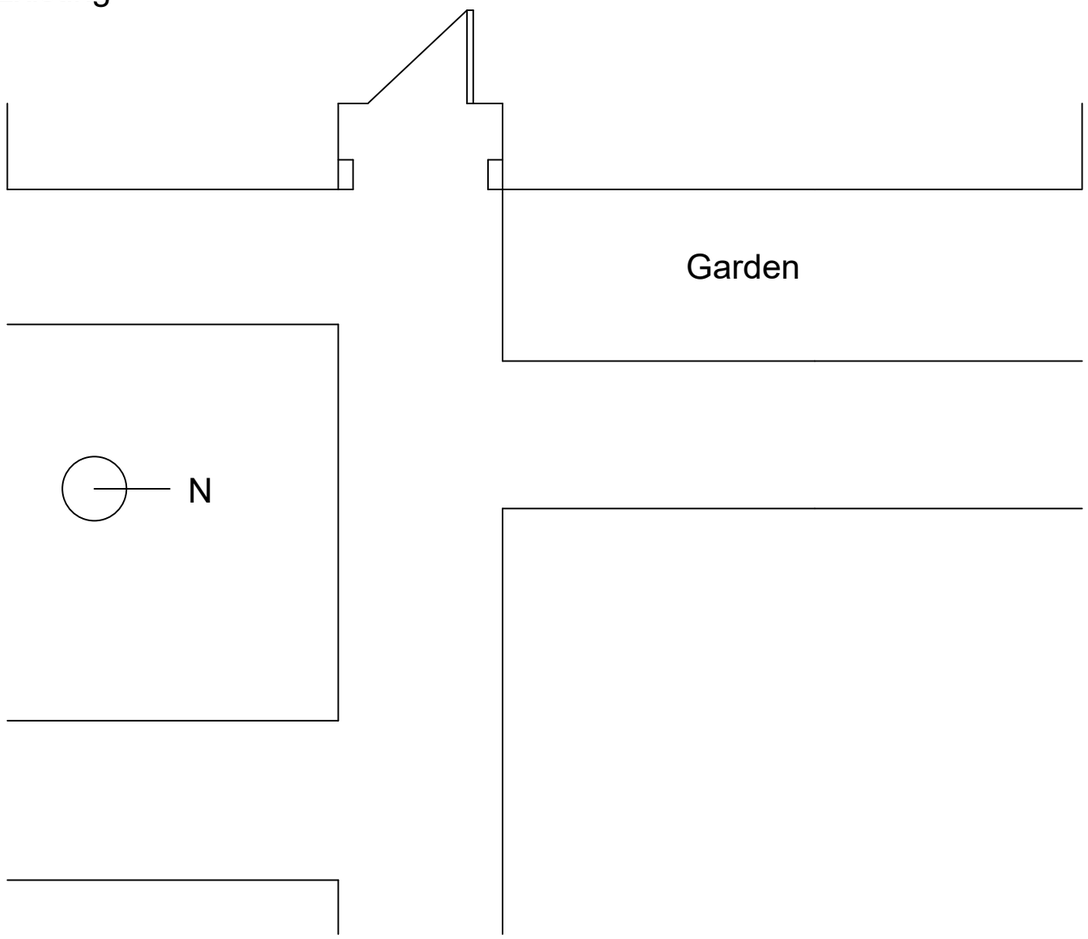

Proposed

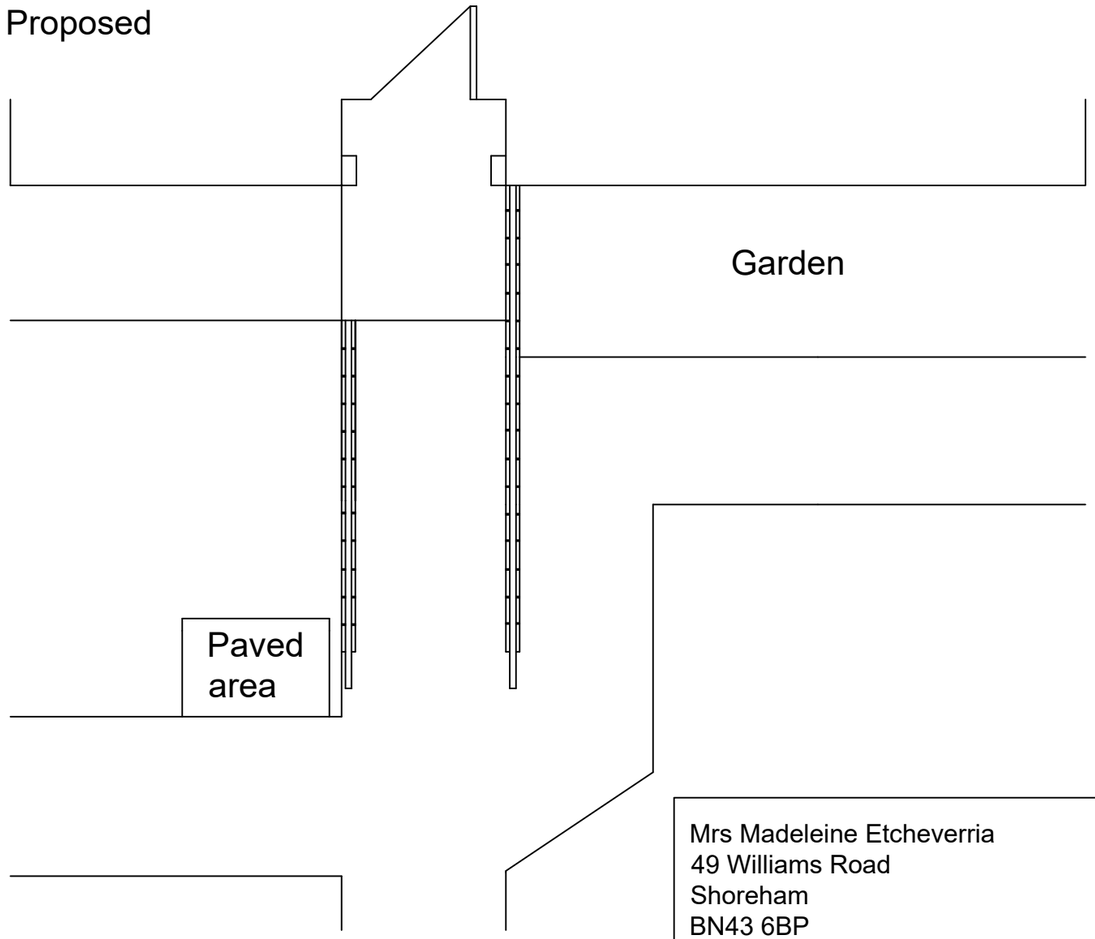

Planned Layout

Mrs Madeleine Etcheverria
49 Williams Road
Shoreham
BN43 6BP

Front Access

Scale: 1:50
Date: April 2020
Drawn: Stephanie McCarthy

ADUR & WORTHING HOME IMPROVEMENT ASSISTANCE
ADUR & WORTHING COUNCILS
PORTLAND HOUSE
RICHMOND ROAD
WORTHING
BN11 1HS

0 50 100