



EXISTING SOUTH ELEVATION

PROPOSED SIGN 1 SECTION

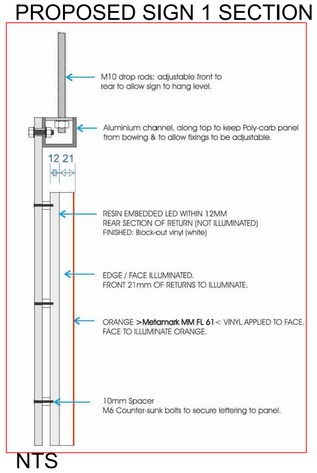

NTS


PROPOSED SIGN 2 SECTION

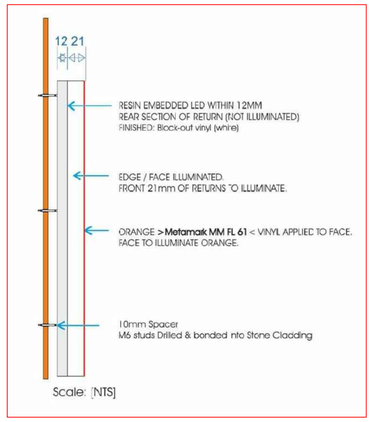

NTS




EXISTING SHOPFRONT ELEVATION (WEST)

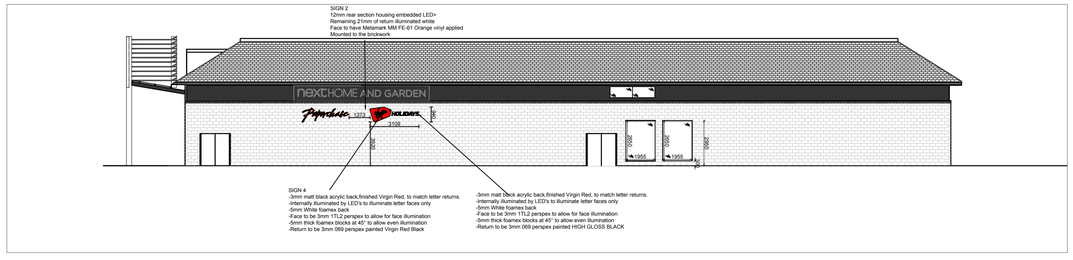


PROPOSED SOUTH ELEVATION

PROPOSED SIGN 3 SECTION

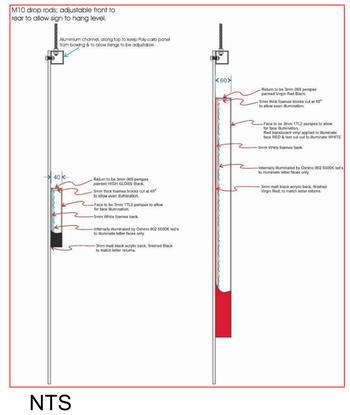


NTS

PROPOSED SIGN 4 SECTION

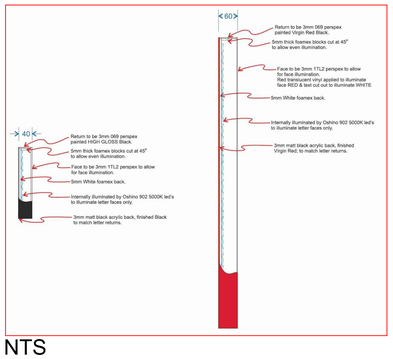

NTS

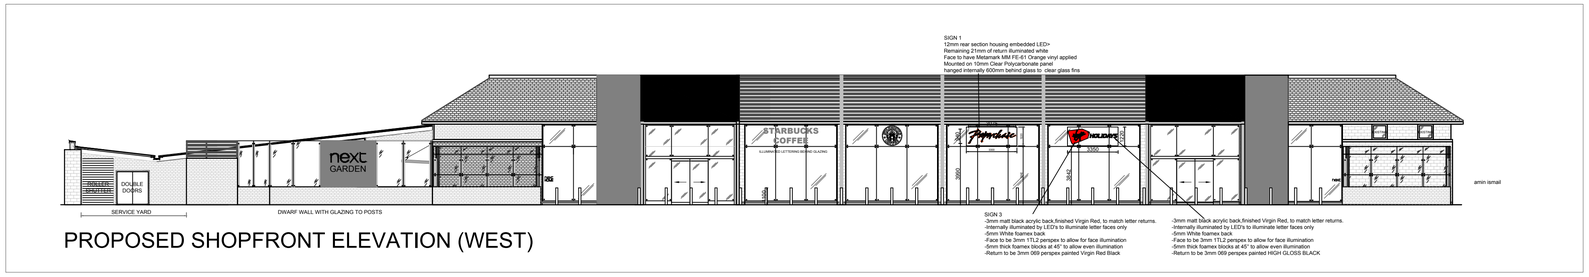

PROPOSED SHOPFRONT ELEVATION (WEST)

REV	DATE	DRAWN	REVISIONS

next
Shopfitting Department
Desford Road
Enderby
LE19 4AT
Tel: +44 (0) 844 844 8888
Fax: +44 (0) 116 284 2111

ADDRESS:
HOLMBUSH CENTRE,
UPPER SHOREHAM ROAD,
SHOREHAM BY SEA,
WEST SUSSEX, BN43 6TD

PROJECT:
VIRGIN HOLIDAYS 2018

DRAWING TITLE:
EXTG/PROP_ELEVATIONS

DRAWING NUMBER:
03085-111 -020-004

SCALE	DATE
1:200 @ A1	09.04.2018
DRAWN BY: AI	REVISION