195 Manor Hall Road, BN42 4NQ

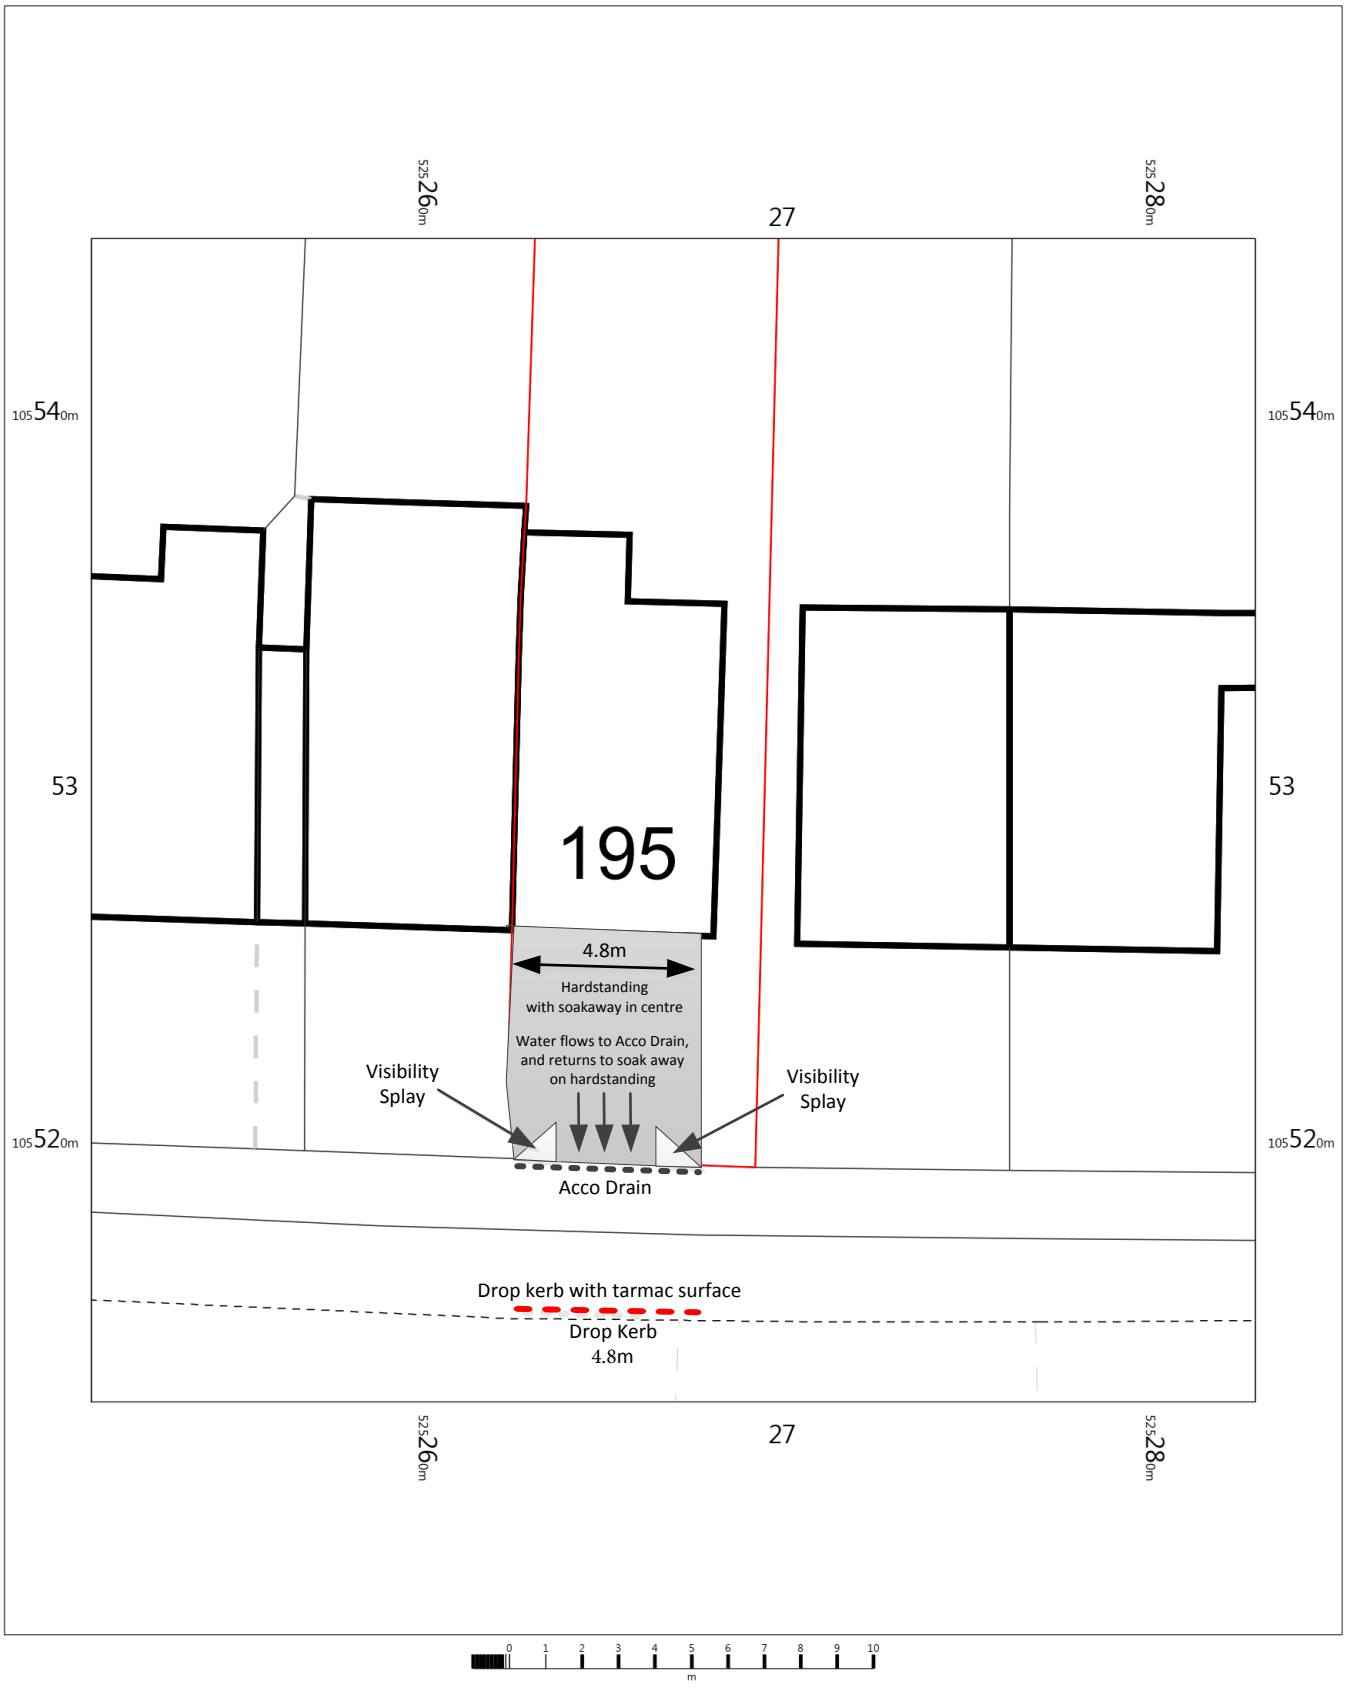

195 Manor Hall Road,
Brighton,
Southwick,
West Sussex
BN42 4NQ

OS MasterMap 1250/2500/10000 scale
Sunday, February 2, 2020, ID: MPMBW-00857142
www.blackwellmapping.co.uk

1:200 scale print at A4, Centre: 525267 E, 105529 N

©Crown Copyright Ordnance Survey. Licence no. 100041041

N

BLACKWELL'S
MAPPING SERVICES
PERSONAL & PROFESSIONAL MAPPING
www.blackwellmapping.co.uk
TEL: 0800 151 2612
maps@blackwell.co.uk