
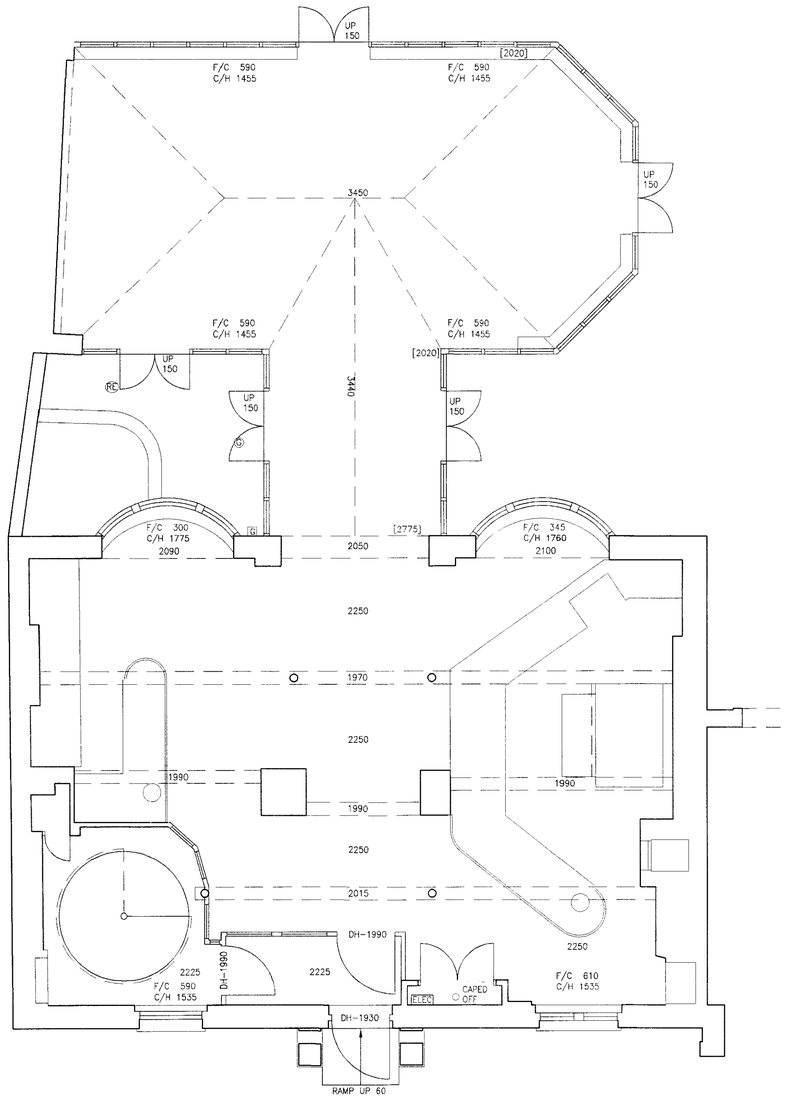


EXISTING GROUND FLOOR PLAN

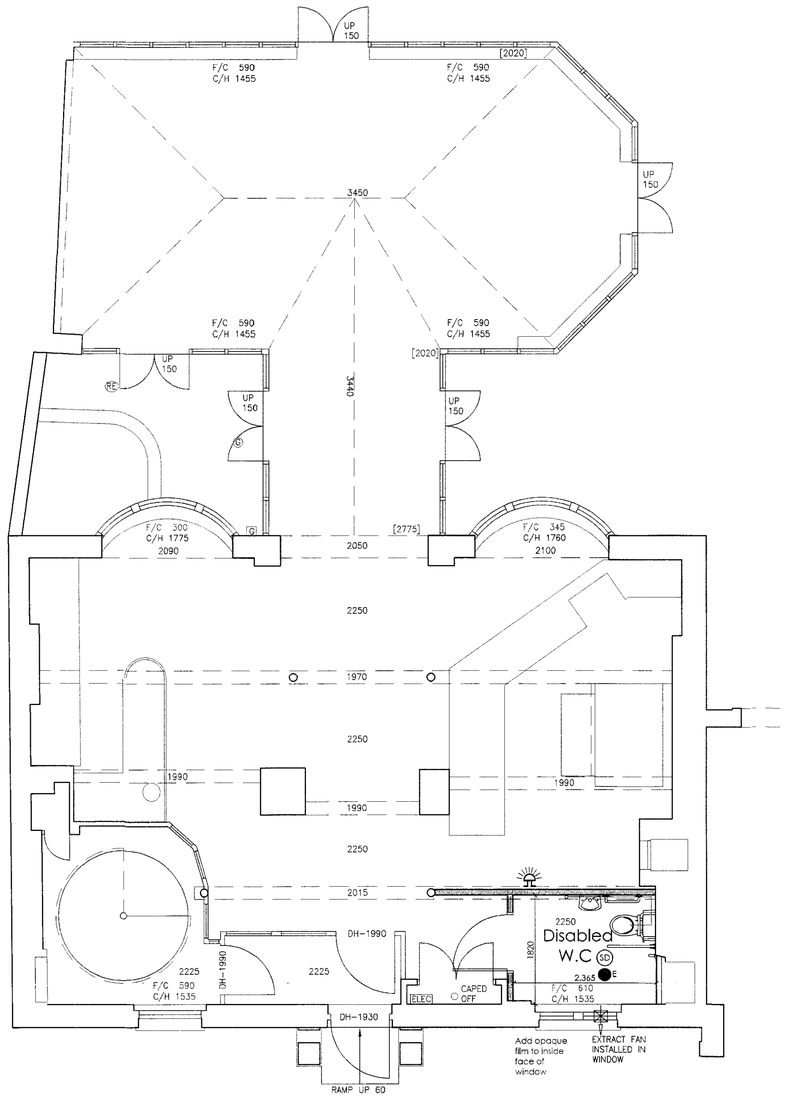

PROPOSED GROUND FLOOR PLAN

KEY

- E — EMERGENCY LIGHT FITTINGS
- SD — SMOKE DETECTOR
- VISUAL & AUDIBLE ALARM INDICATOR
- DENOTES NEW METAL STUD WALLS
- EXT — EXTRACTOR FAN DUCTED TO EXTERNAL AIR WIRED IN TO LIGHT SWITCH WITH HIGH LEVEL OVERRIDE SWITCH

0 1 2 3 4 5
METRES SCALE 1:50

No.	Rev.	Initial.	Date.

Project: PIZZA EXPRESS
Stanford Cottage,
Stanford Sq,
Warwick Street,
Worthing,
West Sussex. BN11 3DJ

Description:
EXISTING & PROPOSED GROUND FLOOR PLAN

Dimensions indicated must be checked on site before manufacture by contractor, any discrepancy should be reported immediately.

DRN. TMAD | DRG. No. 279/10/02
SCALE 1.50@A1&1:100@A3 | REV.
DATE OCT 2010

THOMAS MOSS
Architectural Design & Surveying Services
Summit House, Horsecroft Road,
The Pinnacles, Harlow, Essex. CM19 5BN
Tel/Fax: 01279 436168.