



1 ELEVATION FACING NORTH

1 : 100

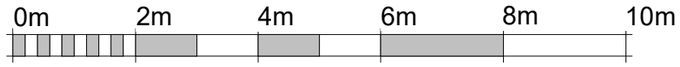

VISUAL SCALE 1:100 @ A3

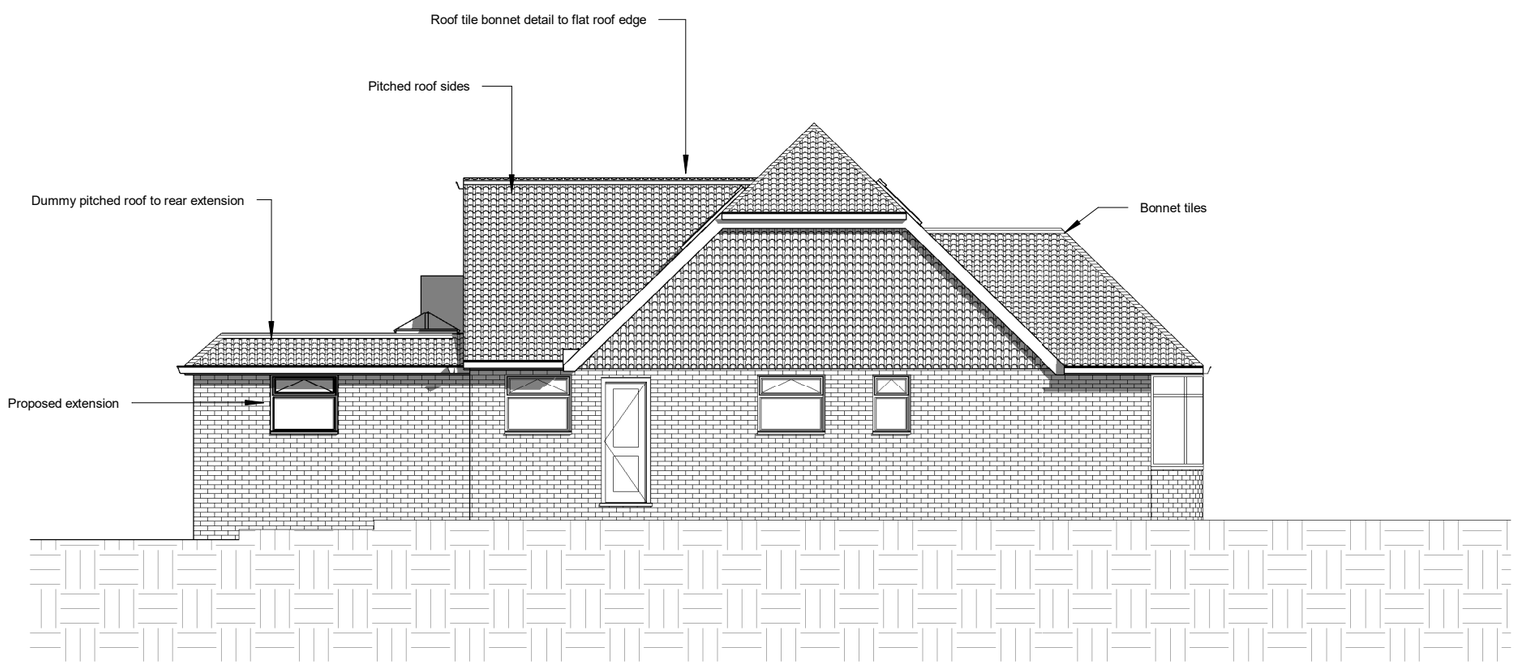

2 ELEVTION FACING EAST

1 : 100

KRONA DESIGN
ARCHITECTURAL DESIGN & DRAFTING
4 Union Place | Worthing | BN11 1LG
info@kronadesign.co.uk | kronadesign.co.uk
Tel: 01903 256150 Mob: 07827 994111

PROJECT

Rear Extension & Loft Conversion

ADDRESS

67 St. Lawrence Avenue
Worthing
West Sussex

TITLE

Proposed Elevations

CLIENT

Mr & Mrs Gilham

DRAWN	STATUS	DATE
JLB	Design	11/03/24

SCALE (@ A3)	PROJECT NUMBER
1 : 100	KD.1559

DRAWING NUMBER	REV
A.202	D

© KRONA DESIGN