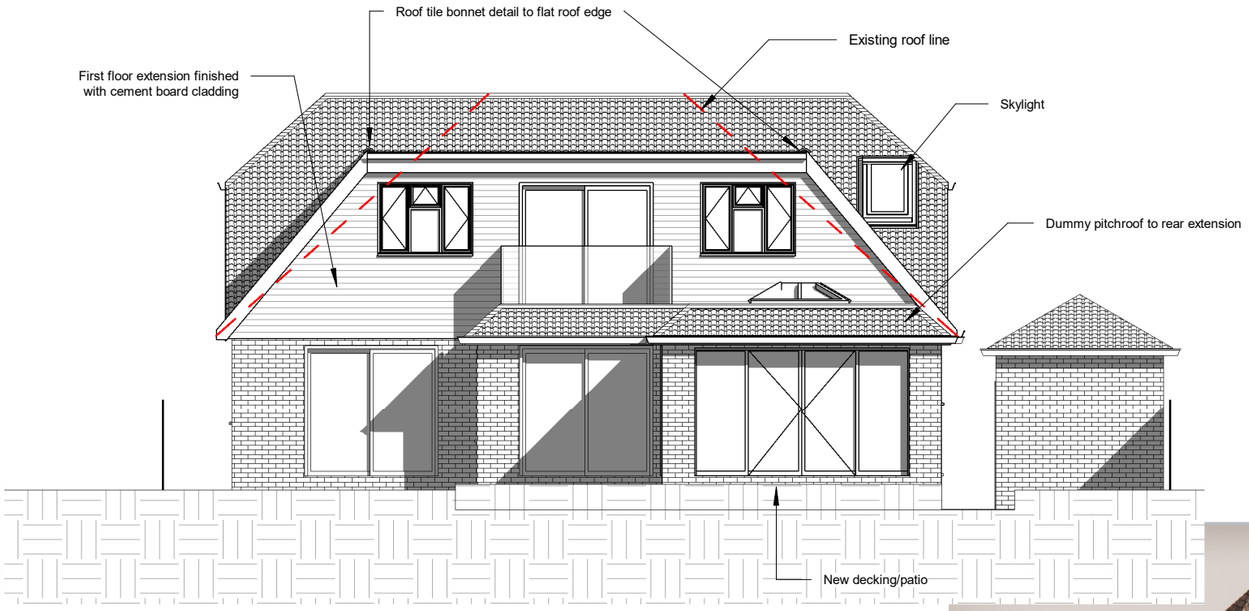
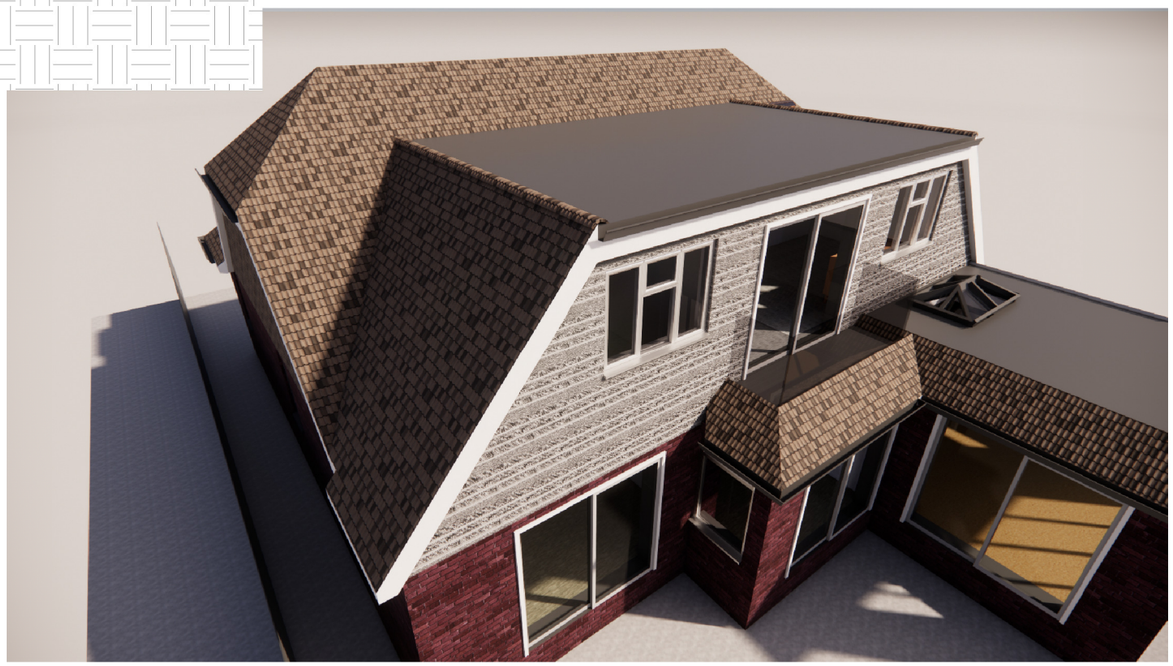
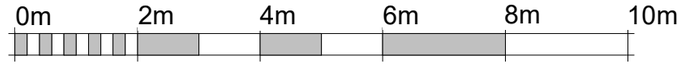


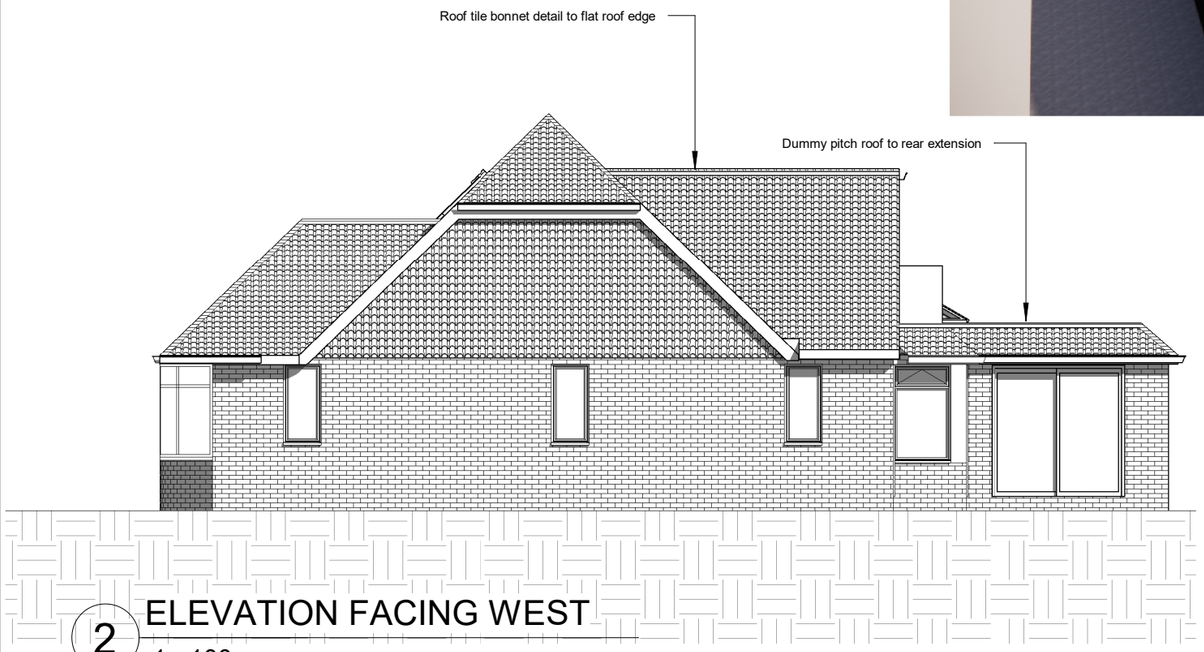

1 PROPOSED ELEVATION FACING SOUTH

1 : 100






VISUAL SCALE 1:100 @ A3




2 ELEVATION FACING WEST

1 : 100

KRONA DESIGN
ARCHITECTURAL DESIGN & DRAFTING
4 Union Place | Worthing | BN11 1LG
info@kronadesign.co.uk | kronadesign.co.uk
Tel: 01903 256150 Mob: 07827 994111

PROJECT

Rear Extension & Loft Conversion

ADDRESS

67 St. Lawrence Avenue
Worthing
West Sussex

TITLE

Proposed Elevations

CLIENT

Mr & Mrs Gilham

| DRAWN | STATUS | DATE |
|---|---|---|
| JLB | Design | 11/03/24 |

| SCALE (@ A3) | PROJECT NUMBER |
|---|---|
| 1 : 100 | KD.1559 |

| DRAWING NUMBER | REV |
|---|---|
| A.203 | D |

© KRONA DESIGN