




C SOUTH ELEVATION - PROPOSED
Scale 1:100

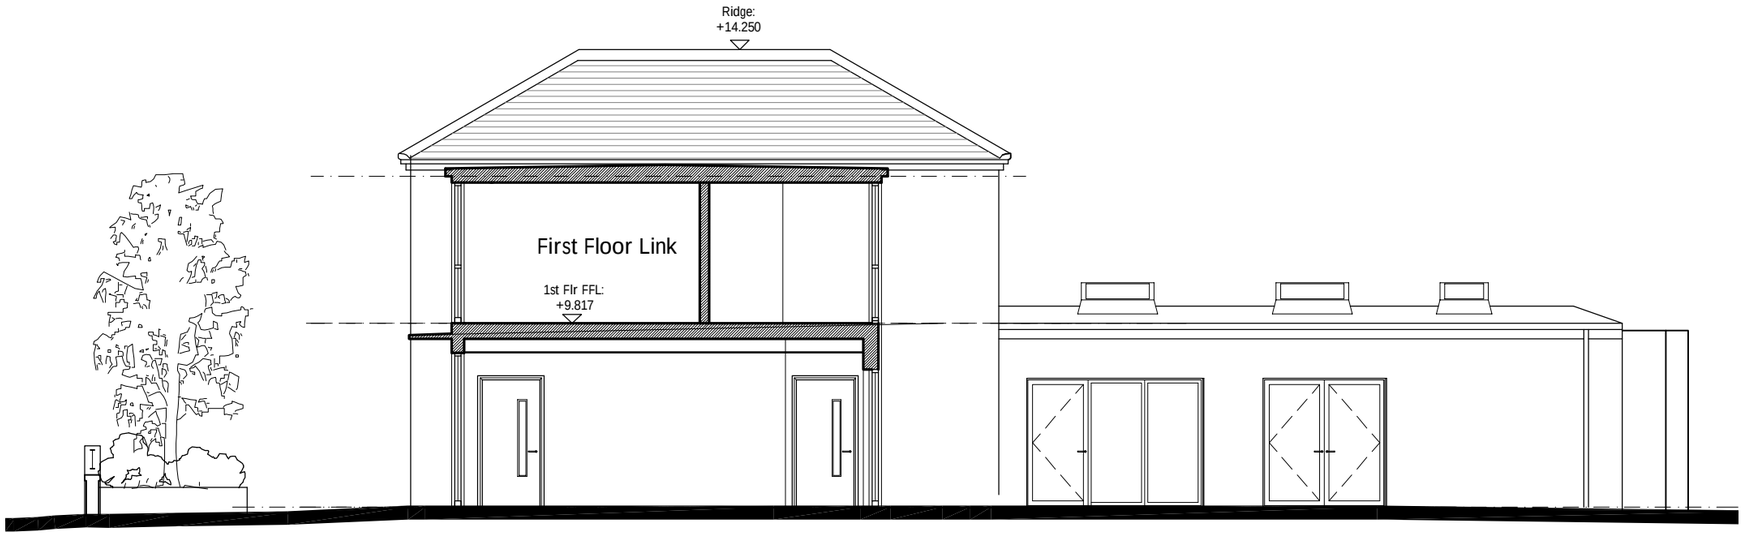


D WEST SECTIONAL ELEVATION - PROPOSED
Scale 1:100

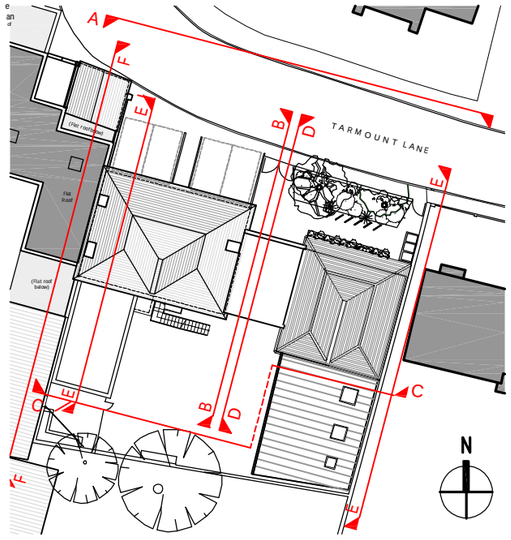


KEY PLAN TO ELEVATIONS
Scale 1:500

Note:
[redacted]
All levels and dimensions are to be checked on site.
This drawing is to be read in conjunction with all relevant consultants' requirements, drawings and specifications.
Any discrepancies between consultants' drawings to be reported to the Contract Administrator before any relevant work commences.

Copyright: 2015 Miller Bourne

Notes

Scale 1:100

0 1m 2m 3m 4m 5

| Rev | Date | Description | Drawn | Checked |
|---|---|---|---|---|
| - | 03.07.18 | First Issue | CW | RM |
| A | 26.09.18 | Scheme revised following Pre App consultation | CW | RM |
| B | 15.10.18 | Minor revisions | CW | RM |
| C | 13.12.18 | Revised following 2nd Pre App comments | CW | RM |
| D | 22.10.19 | Schemes Combined | AGO | RM |
| E | 12.12.19 | Do not scale note removed | AGO | RM |
| F | 28.01.20 | Elevations to rear extension revised | AGO | RM |

Status: PLANNING APP

Sunshine Nursery, Shoreham
New Building & Refurbishment

Proposed Elevations 02 - South and West

| Scale | Job | Dwg | Rev |
|---|---|---|---|
| Varies @ A3 | 4623 | AD 113 | F |

MILLERBOURNE ARCHITECTS
332 Kingsway
Hove East Sussex
BN3 4QW
T: 01273 411399
design@miller-bourne.co.uk