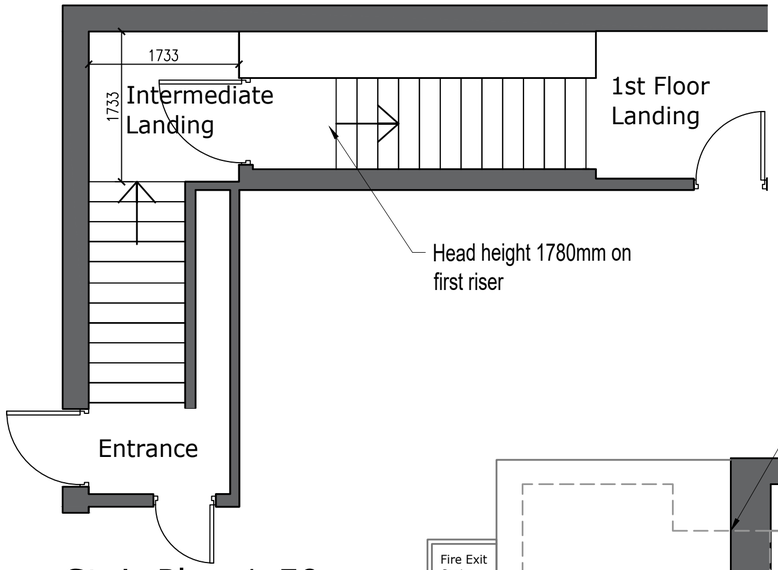

Stair Plan 1:50



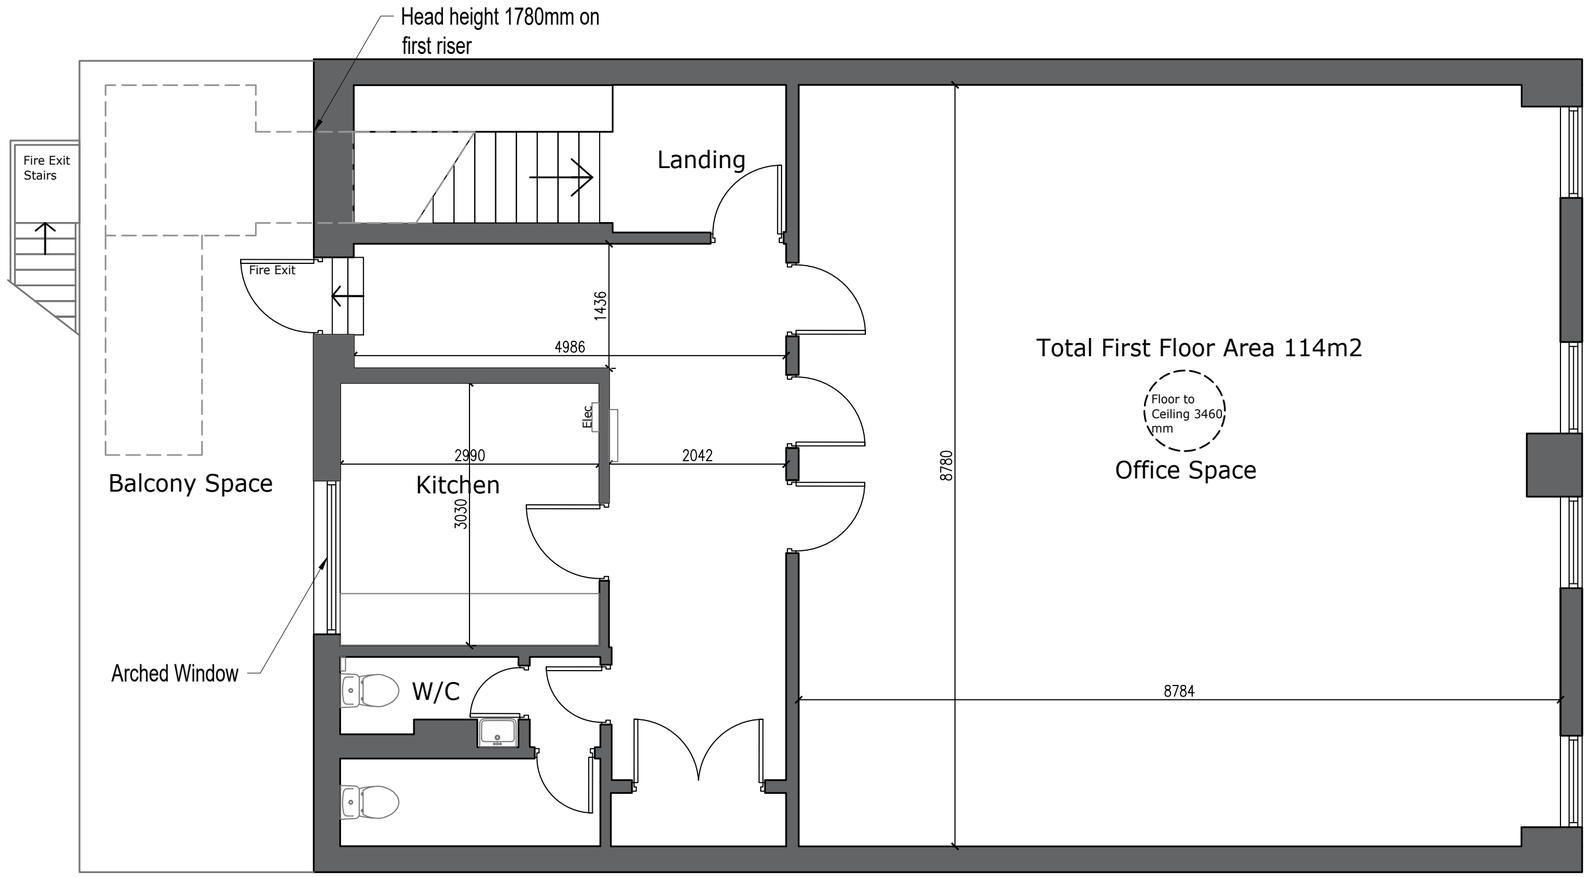

Existing First Floor Plan 1:50

NOTES:

1. All dimensions are in mm and must be checked on site.
2. Drawings are to be read in conjunction with accompanying documents.
3. Any errors or inaccuracies should be brought to the attention of Jessey Mason Associates.

Contact Information
Unit 3, Tungsten Building, George Street, Portslade, Brighton, BN41 1RA
Tel: 01273 410836
Email: Danny@jesseymason.co.uk

JESSEY MASON ASSOCIATES — CIAT CHARTERED PRACTICE — RICS

Client Name	Massey Group
Address	96a Montague Street, Worthing
Drawing Title	Existing First Floor Plan
Drawing Reference	DS/MONTAGUE96a/02
Date	20/11/23
Scale	1:50
Paper	A2
Drawn By	DS
Revision	-
Direction	