ADUR & WORTHING
PLANNING SERVICES
PLAN AWDM/ 00041/17.
DATE VALID 12.1.17.
ADDITIONAL



Proposed South Elevation

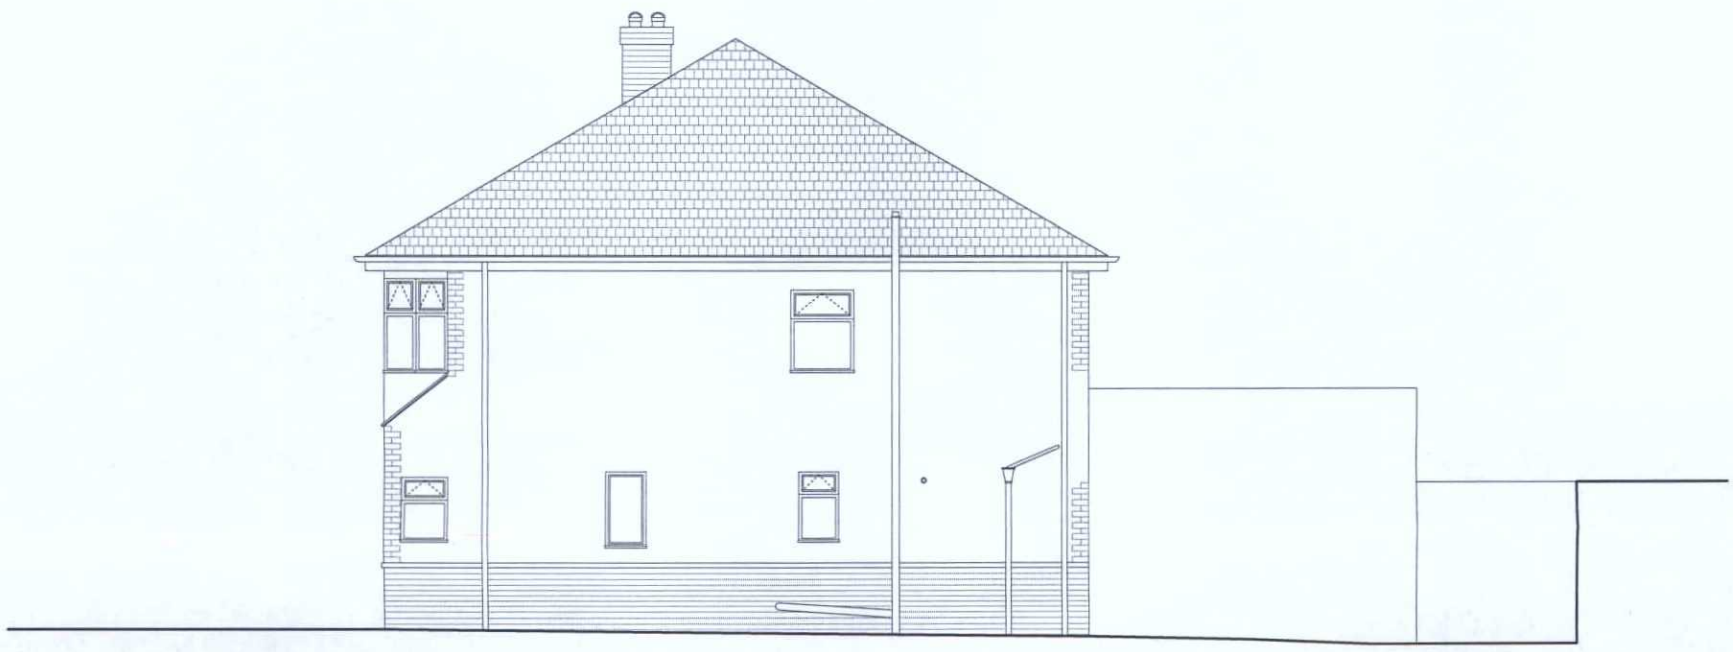

Proposed West Elevation

Do not scale from this drawing. Verify all dimensions on site. Drawing should be read in conjunction with information from all other design consultants and contractors. All drawings in digital format are for reference only, paper copies are available on request.

APPROVAL

© John Stiles

Rev	Details	Drwn	Date
-	Issued for Approval	JS	11-01-17

391 Upper Shoreham Road

Client Mr & Mrs Simon Coe
Title Proposed South and West Elevations

Scale 1:100 @ A3
Date 11-01-2017 Drawn JS

JSA / 002 / P / 300

Original printed at A3