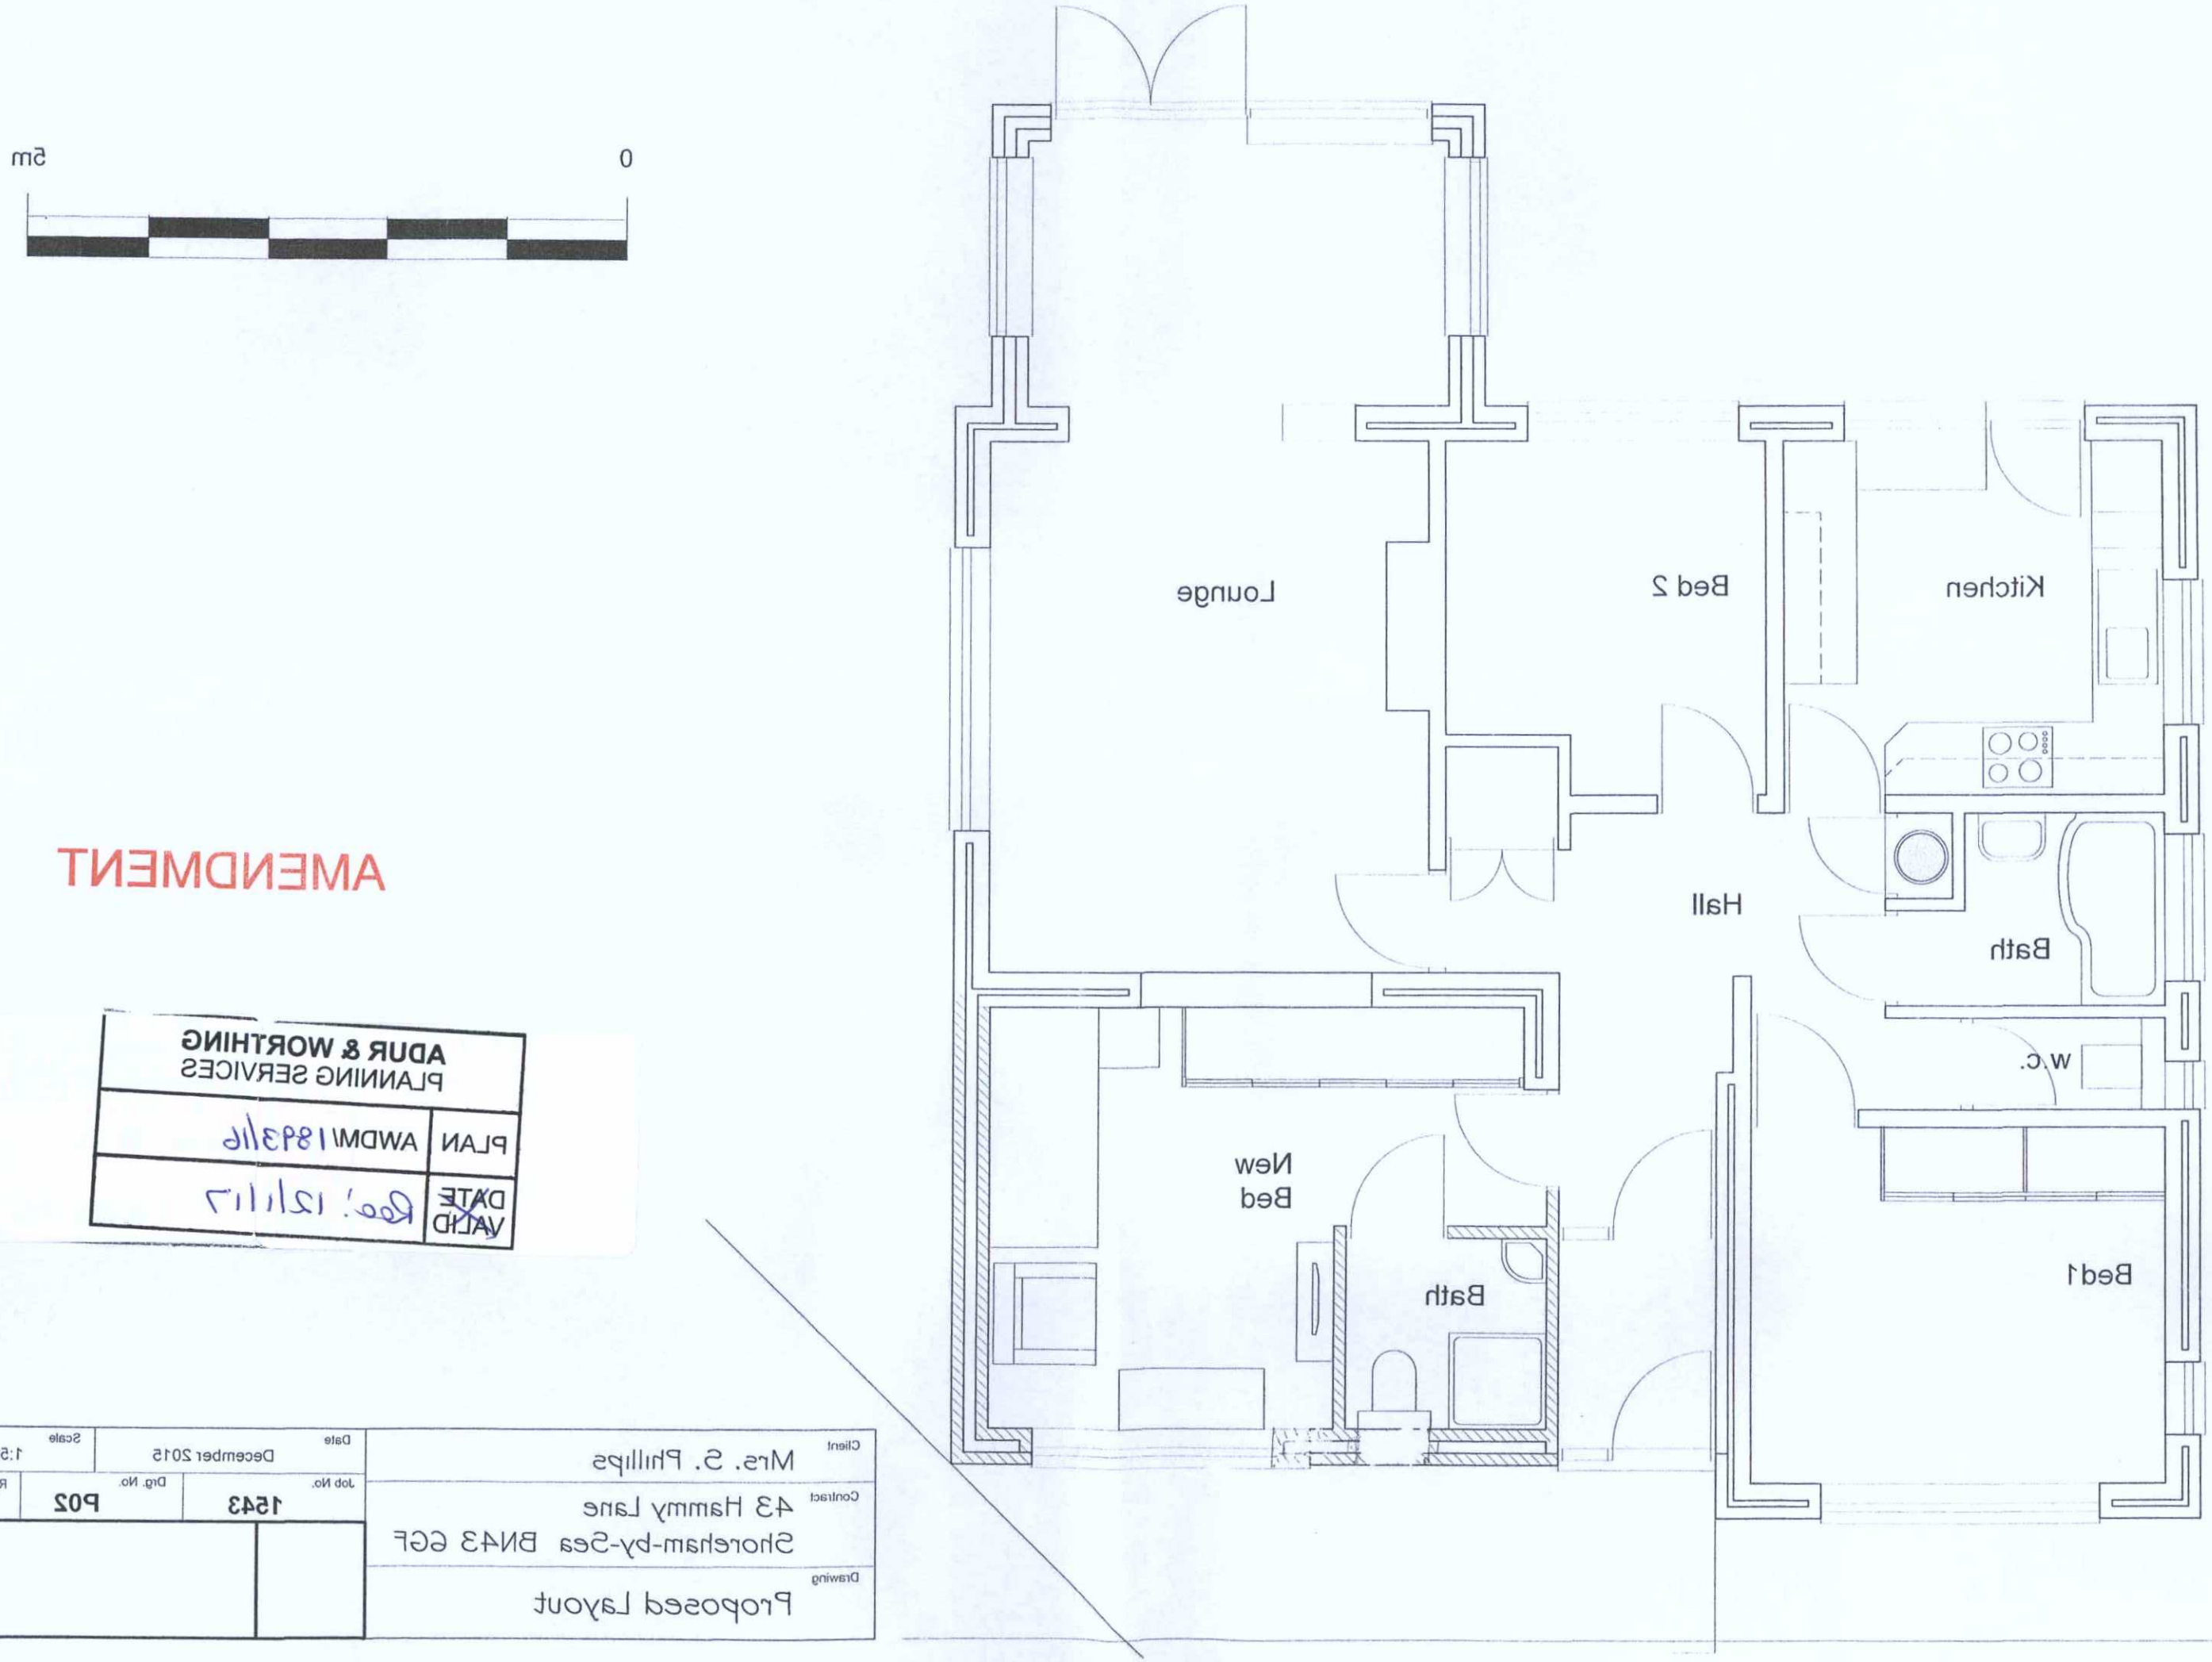

AMENDMENT

ADUR & WORTHING PLANNING SERVICES	
PLAN	AWDM/1893/16
DATE VALID	Rec: 12/1/17

Client: Mrs. S. Phillips	Date: December 2015		Scale: 1:50 @ A3
Contract: 43 Hammy Lane Shoreham-by-Sea BN43 6GF	Job No.: 1543	Drg. No.: P02	Rev.
Drawing: Proposed Layout			