



EXISTING

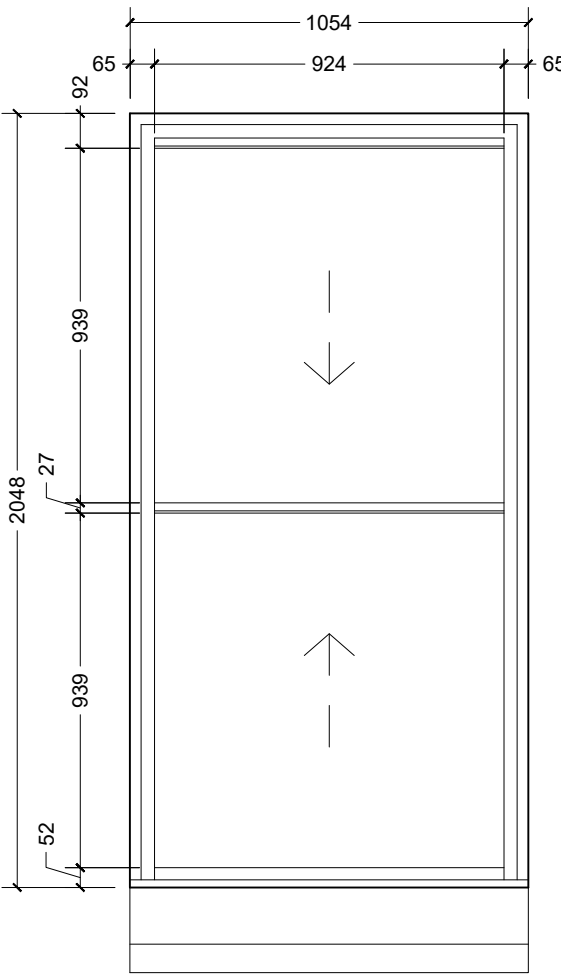

W1 - W15


Self-colour aluminium frame
Double glazed

PROPOSED

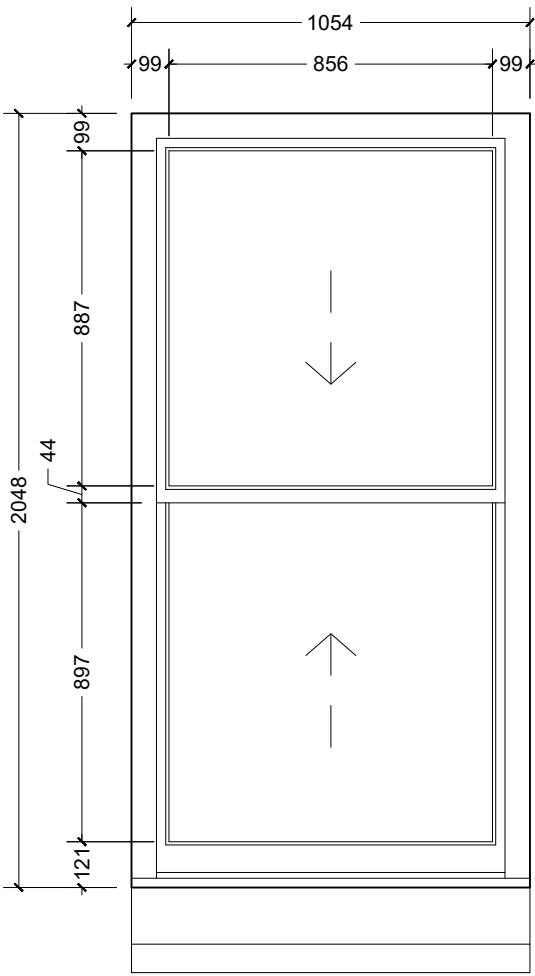


W1 - W15

Silver Grey uPVC frame
Double glazed

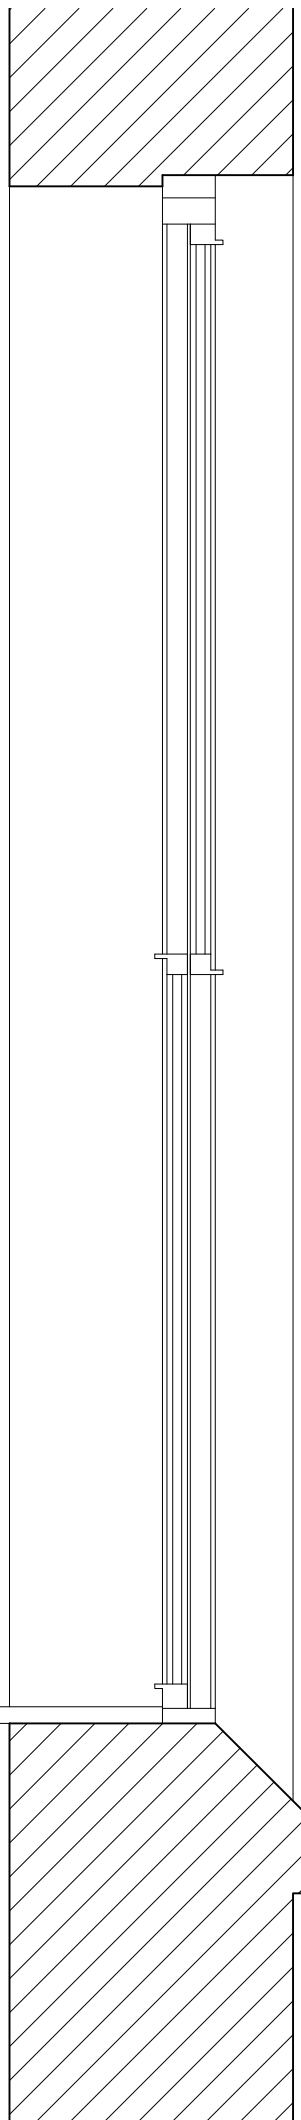




Existing Vertical Section- W1 - W15
Scale 1:10

Self-colour aluminium frame
Double glazed

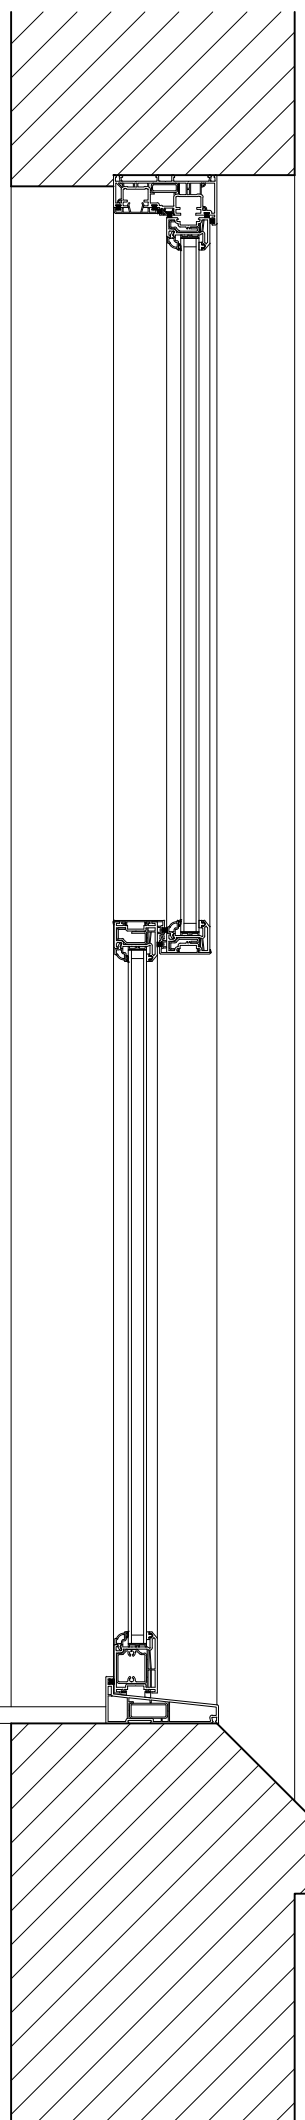

Proposed Vertical Section- W1 - W15
Scale 1:10

Silver Grey uPVC frame
Double glazed

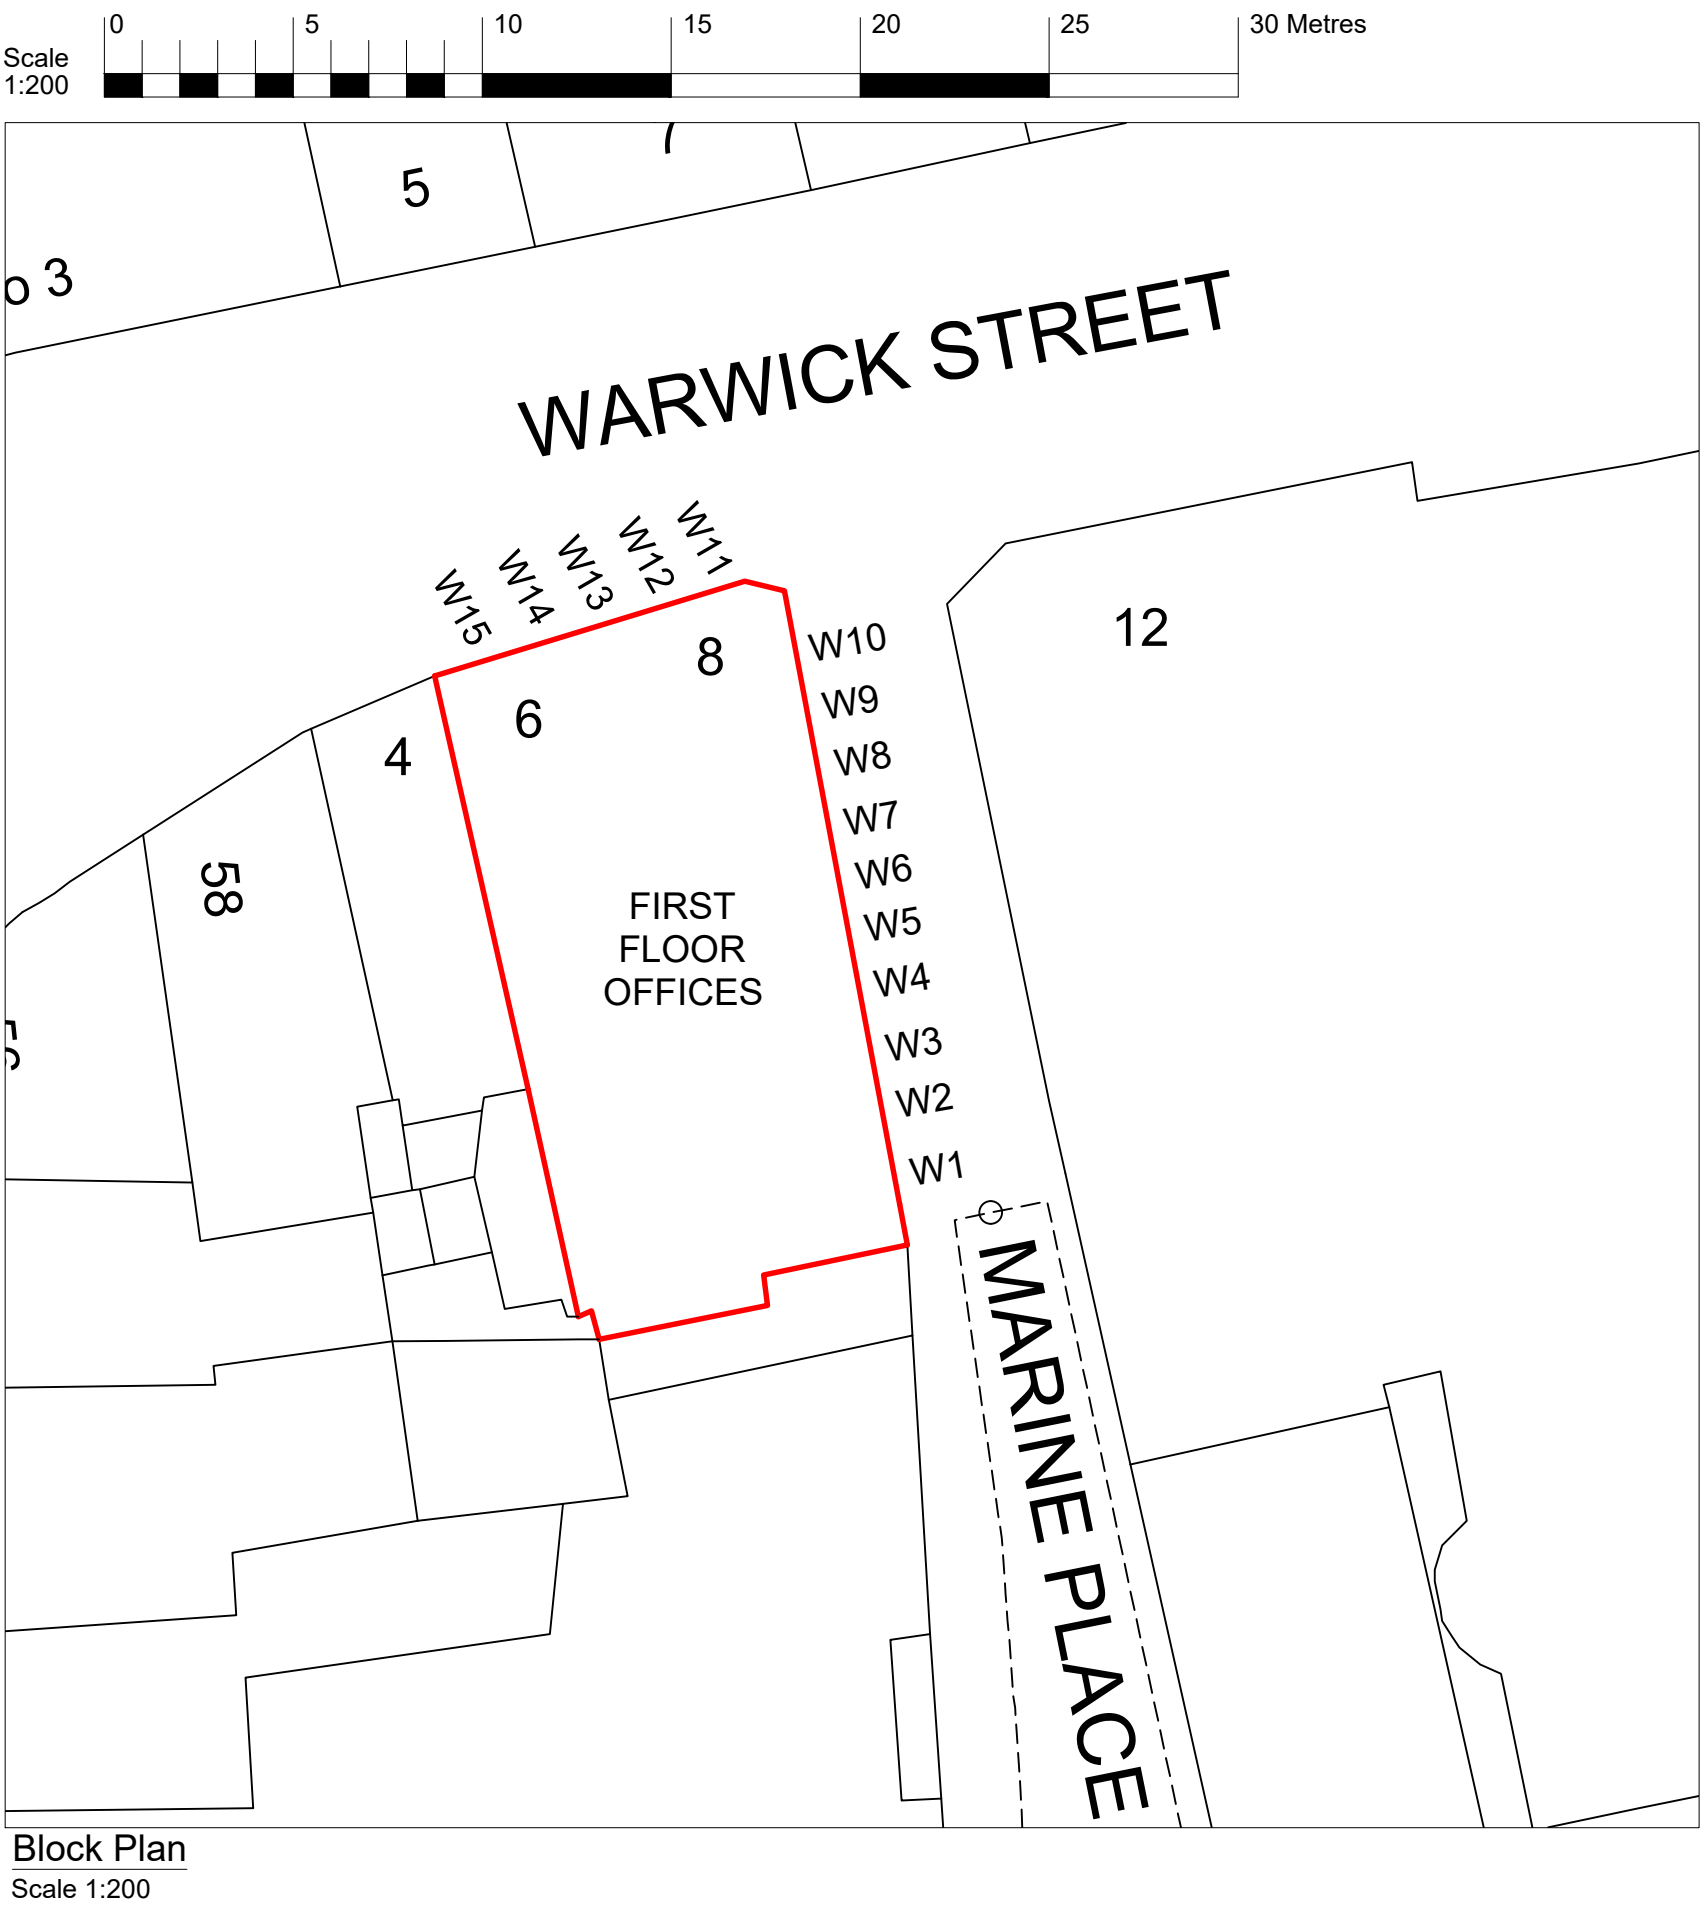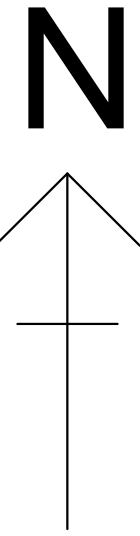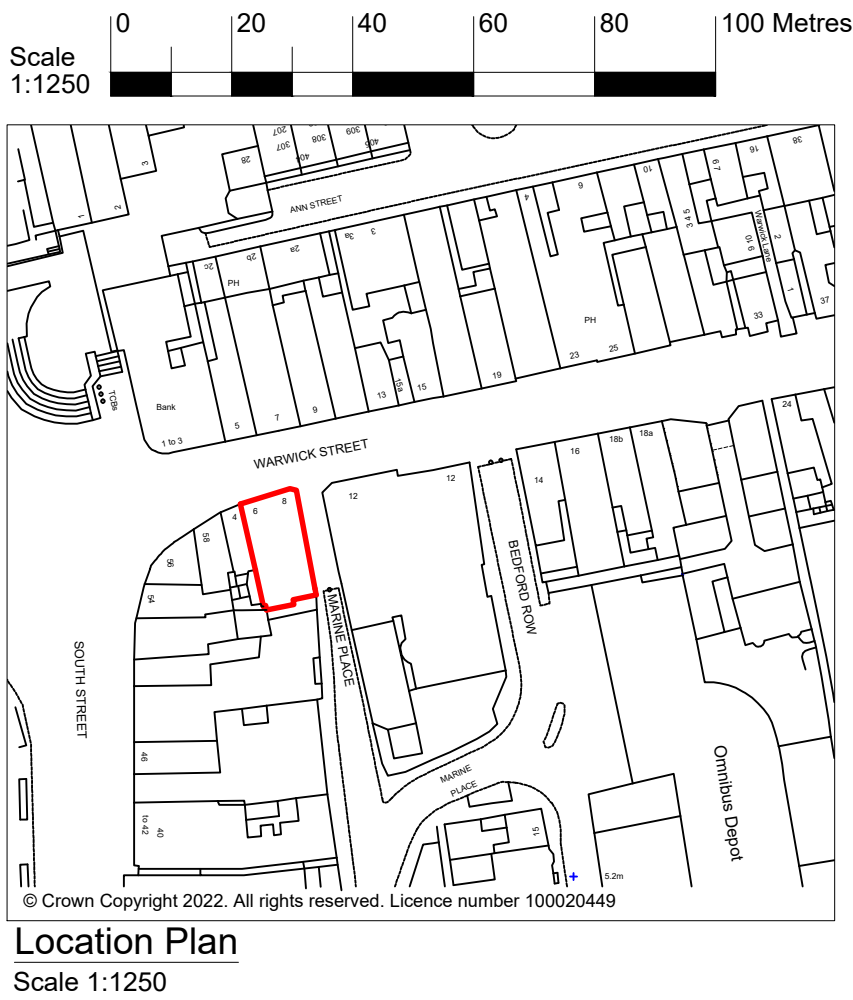

A Proposed frame material and opening arrangement revised. 01.05.26		
Rev:	Description:	Date:
HORIZON DESIGN ARCHITECTURAL TECHNOLOGY Horizon Design Limited 4 High View Worthing BN13 3DQ 01903 205868 www.horizon-design.co.uk		
Client: Pavilion Glass		
Project: Replacement Glazing: First Floor, 6-8 Warwick Street Worthing West Sussex BN11 3DL		
Drawing title: Glazing Details, Photos, Location & Block Plans.		
Scale: 1:20 / 1:10 / 1:1250 / 1:200 @ A1		
Date: 27.02.26	Drawn: KWF	
Drawing number: 3261-01	Revision: A	