ADUR & WORTHING
PLANNING SERVICES

PLAN	AWDM/ 0702/15
DATE VALID	19 MAY 2015

0m 1m 2m 3m 4m 5m

SCALE 1 to 50

N

PAPER SIZE A3

REV A: 05.05.15 Title block amended

P A G E

P A R T N E R S H I P

18 Middleton Avenue Hove Sussex BN3 4PJ

Tel/Fx 01273 424888 pagepartnership.net

Client

Mr & Mrs George
5 The Lynchetts
Shoreham-by-Sea
BN43 5GZ

Job Title

PROPOSED REAR EXTENSION

Drawing Title

BUILDING AS PROPOSED
Lawful Development
Application Drawing
Ground Floor Plan
First Floor\Roof Plan

Job Number	Scale
15530	1 : 50

Drawing Number

05

Date	Revision
25.03.15	A.

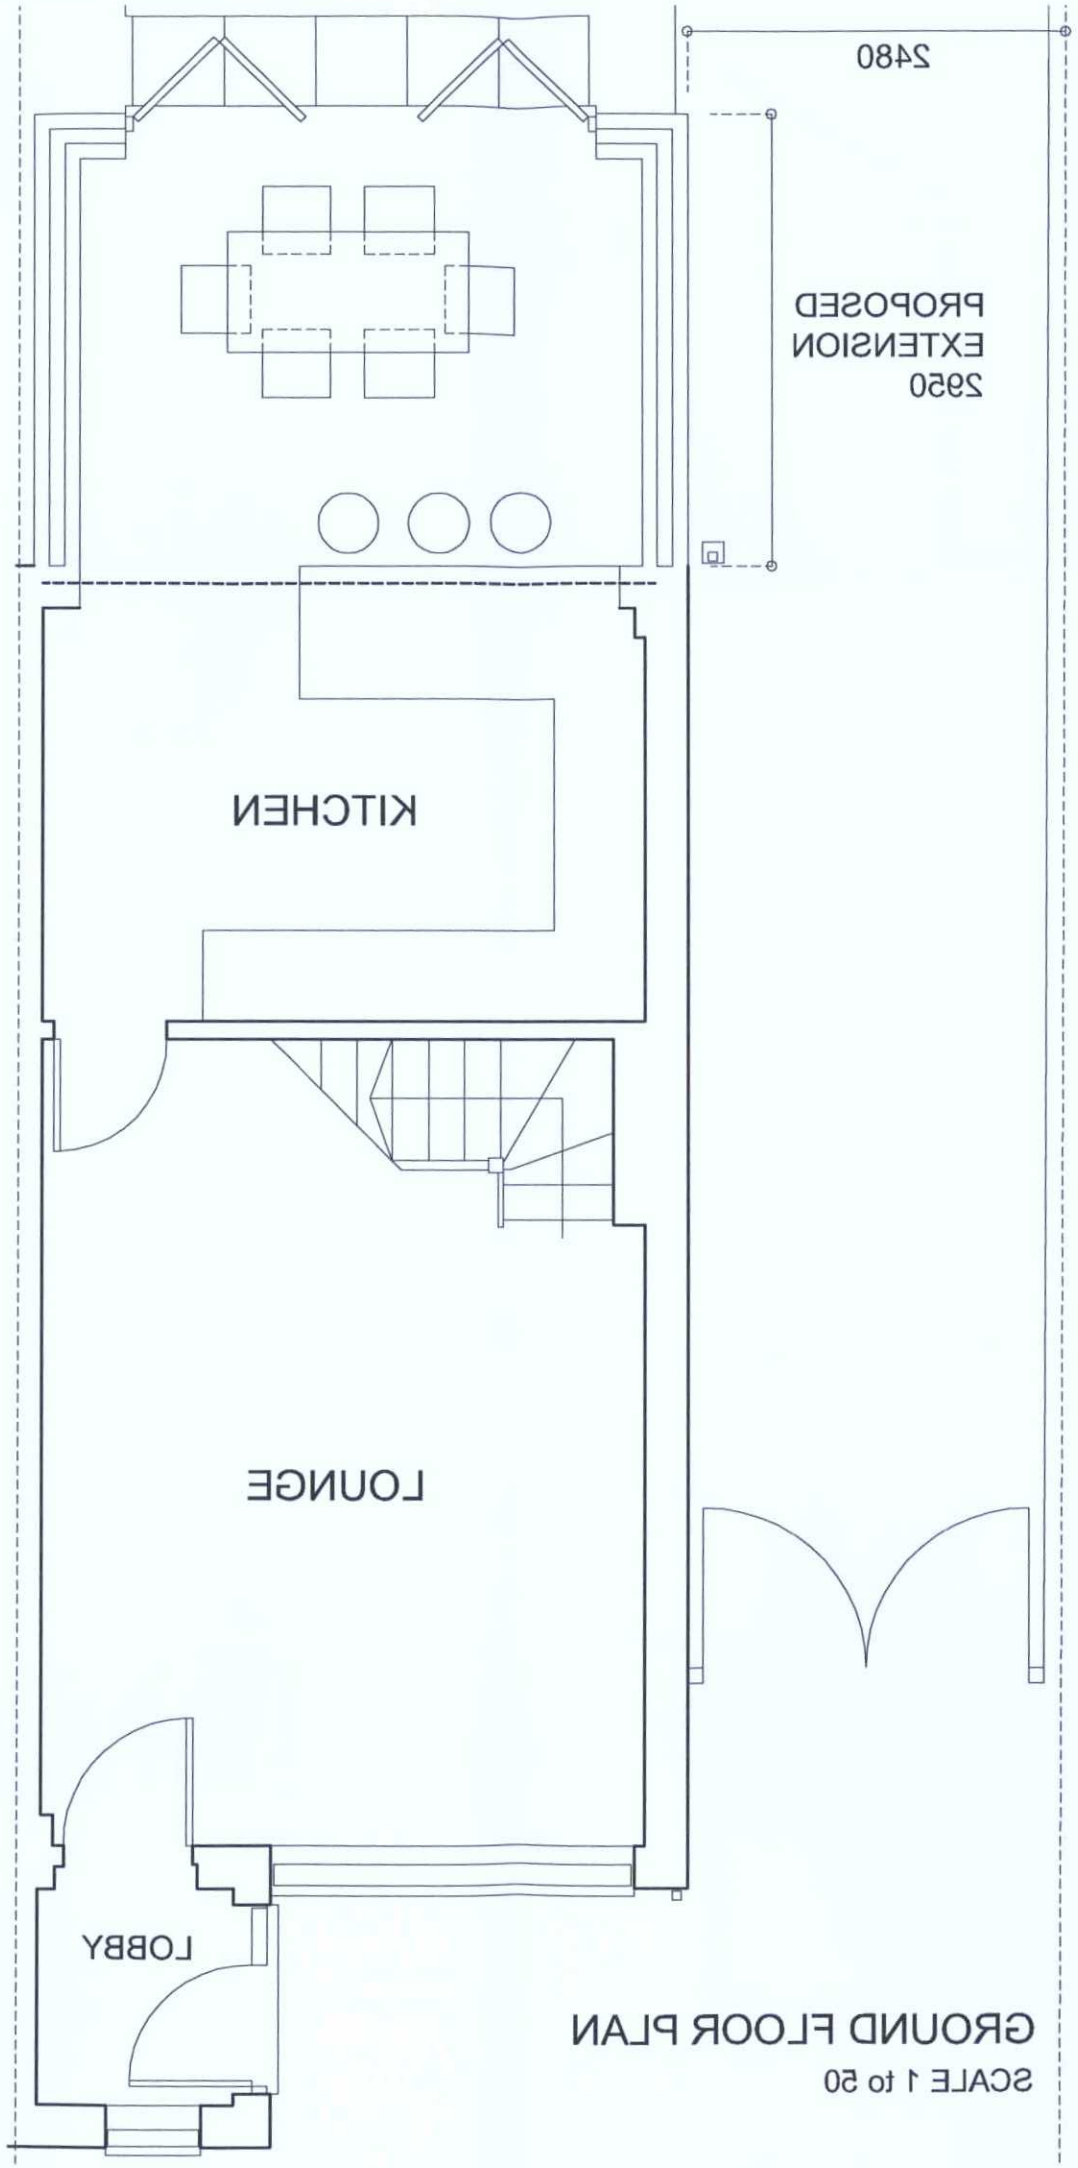

GROUND FLOOR PLAN

SCALE 1 to 50

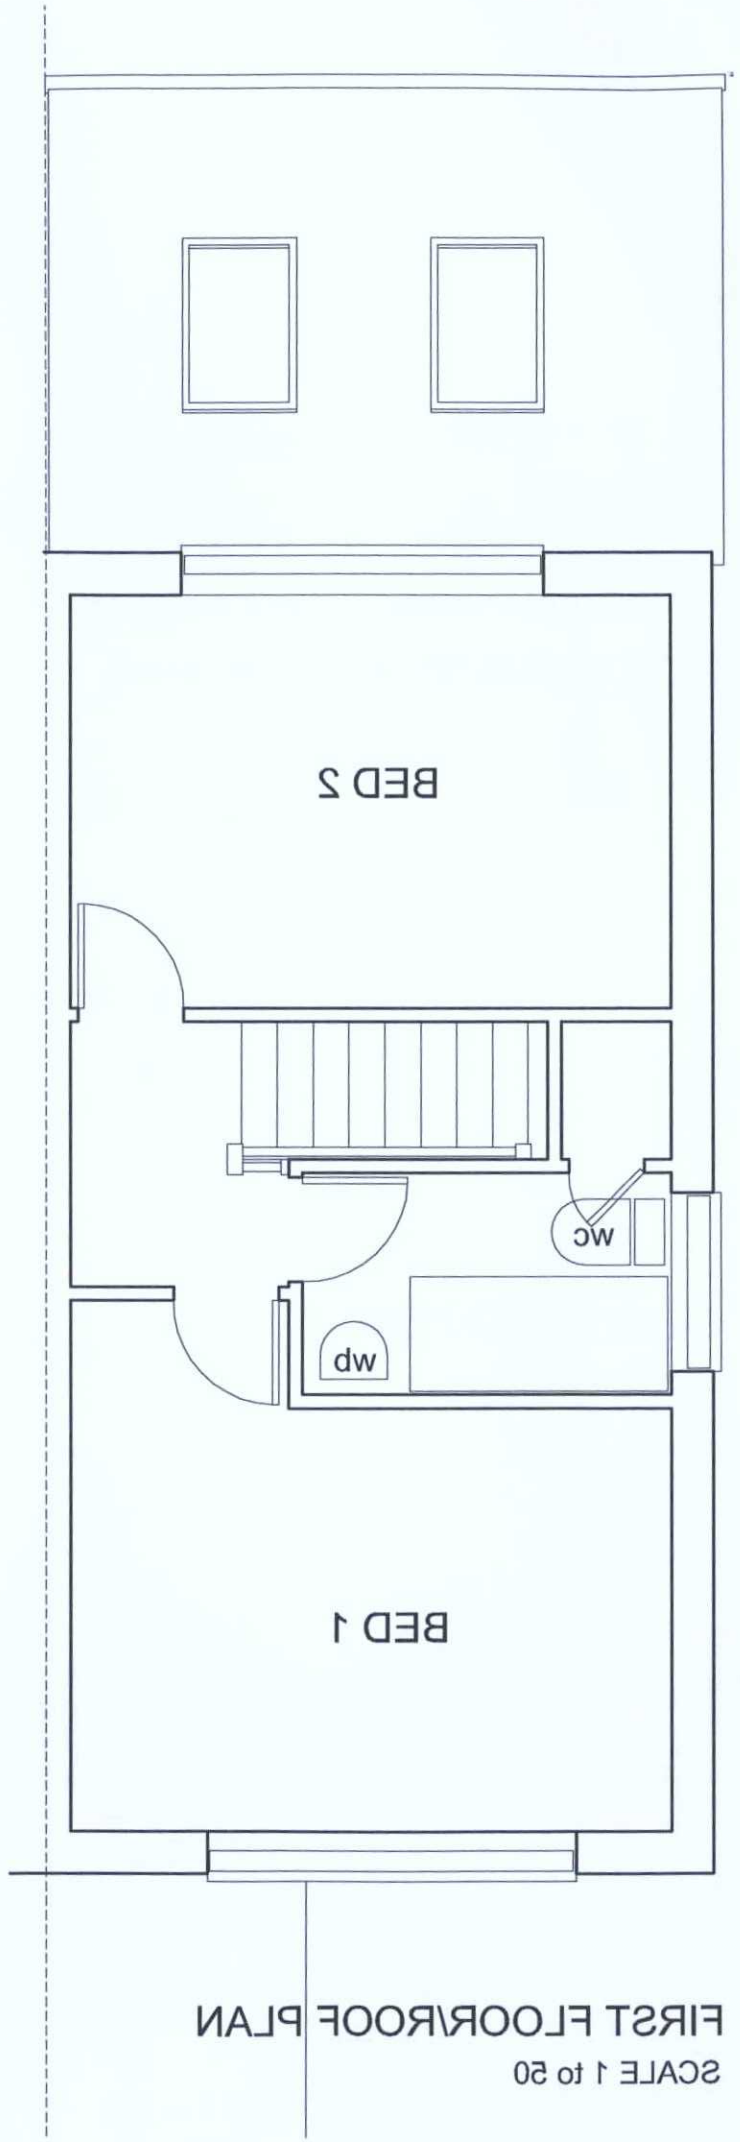

FIRST FLOOR\ROOF PLAN

SCALE 1 to 50