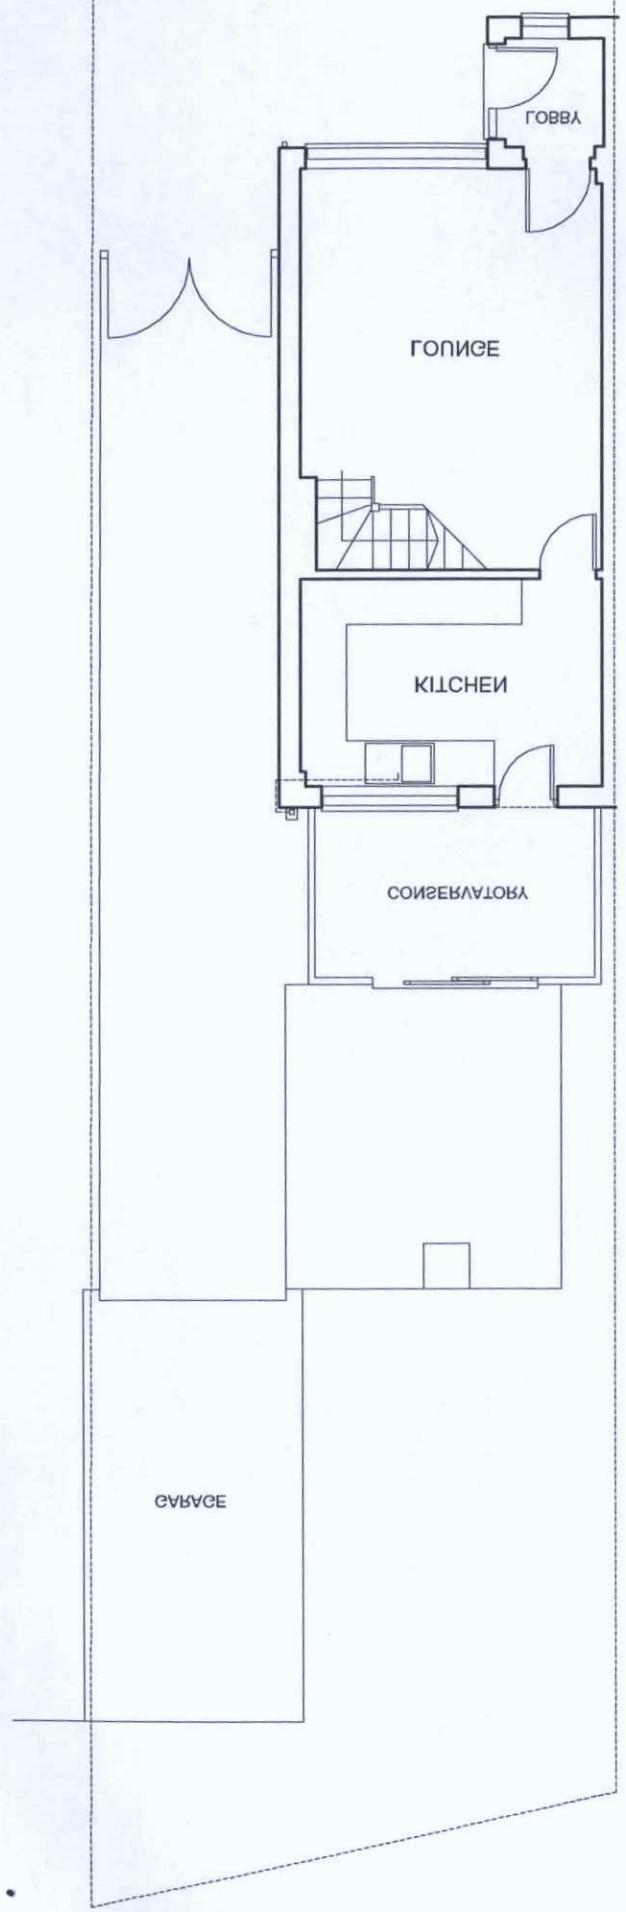

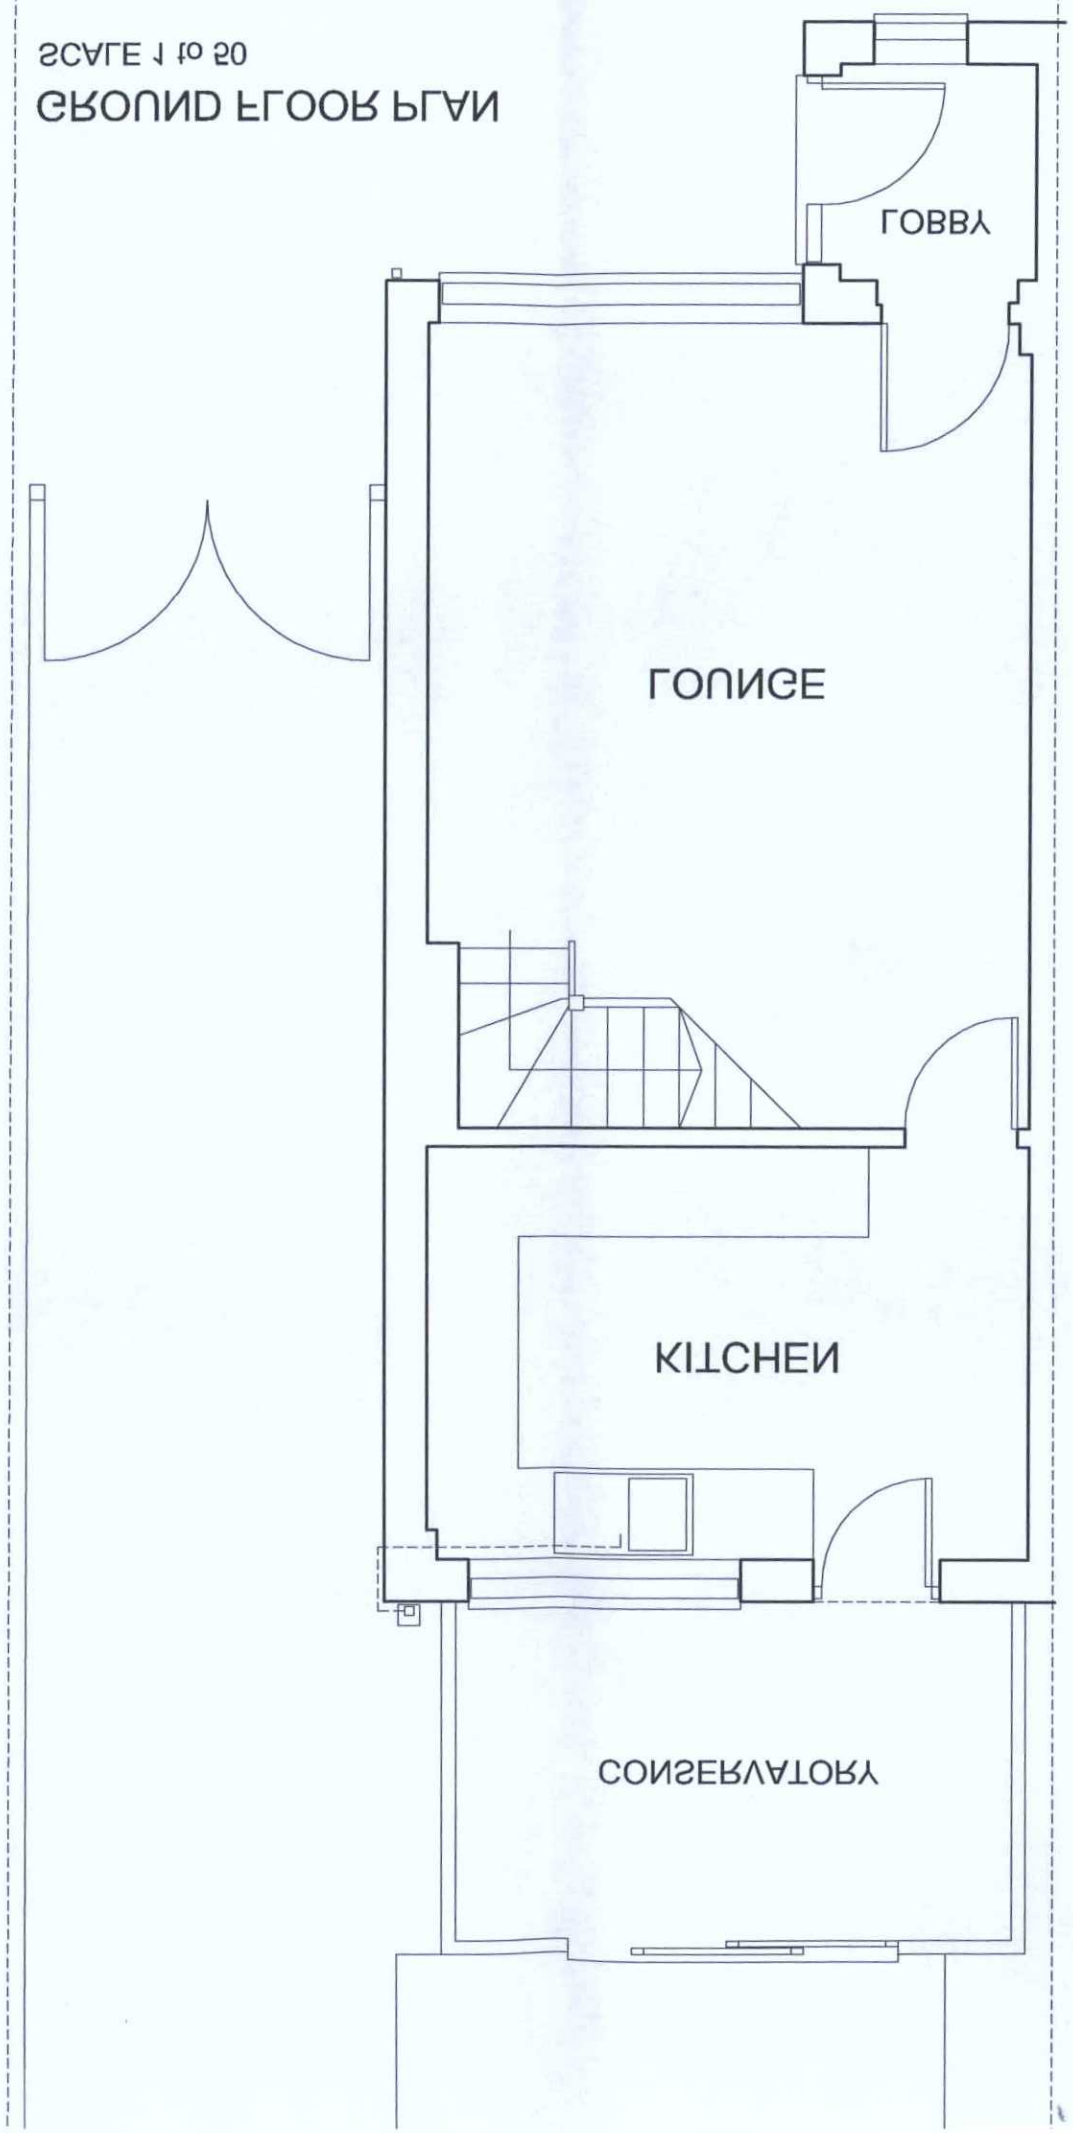



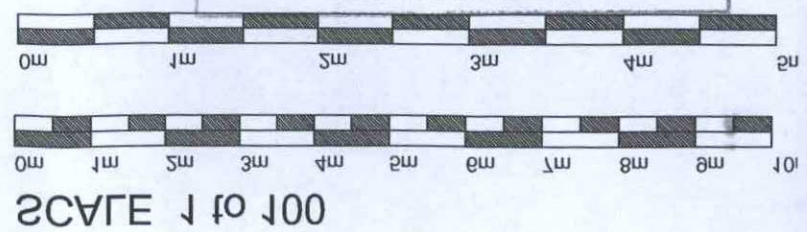

PAPER SIZE A3

PLAN	AWDM/ 0205/12
DATE	19 MAY 2015
VALID	

ADUR & WORTHING
PLANNING SERVICES

PAGE
PARTNERSHIP
18 Middleton Avenue Hove Sussex BN3 4PJ
Tel/Fax 01273 424888 paggar@pagepartnership.net

Client
Mr & Mrs George
5 The Lynchetts
Shoreham-by-Sea
BN43 5GZ

Job Title
PROPOSED REAR EXTENSION

Drawing Title
BUILDING AS
EXISTING
Measured Survey
Ground Floor Plan

Job Number
15530

Scale
1 : 100
1 : 50

Drawing Number
01

Date
25.03.15

Revision
-