
project	LOFT EXTENSION TO 37 Trent Close SOMPTING BN15 0EJ
client	Mr A Woolgar 37 Trent Close SOMPTING BN15 0EJ
architect	Peter Wilson Hilary Mount Way Lancing BN15 0QD 01903 755765
drawing	scale 1:100 date: 26/04/15 revision

proposed elevations 2


tp726/15

ADUR & WORTHING
PLANNING SERVICES

PLAN	AWDM/0713/15
DATE VALID	22 MAY 2015

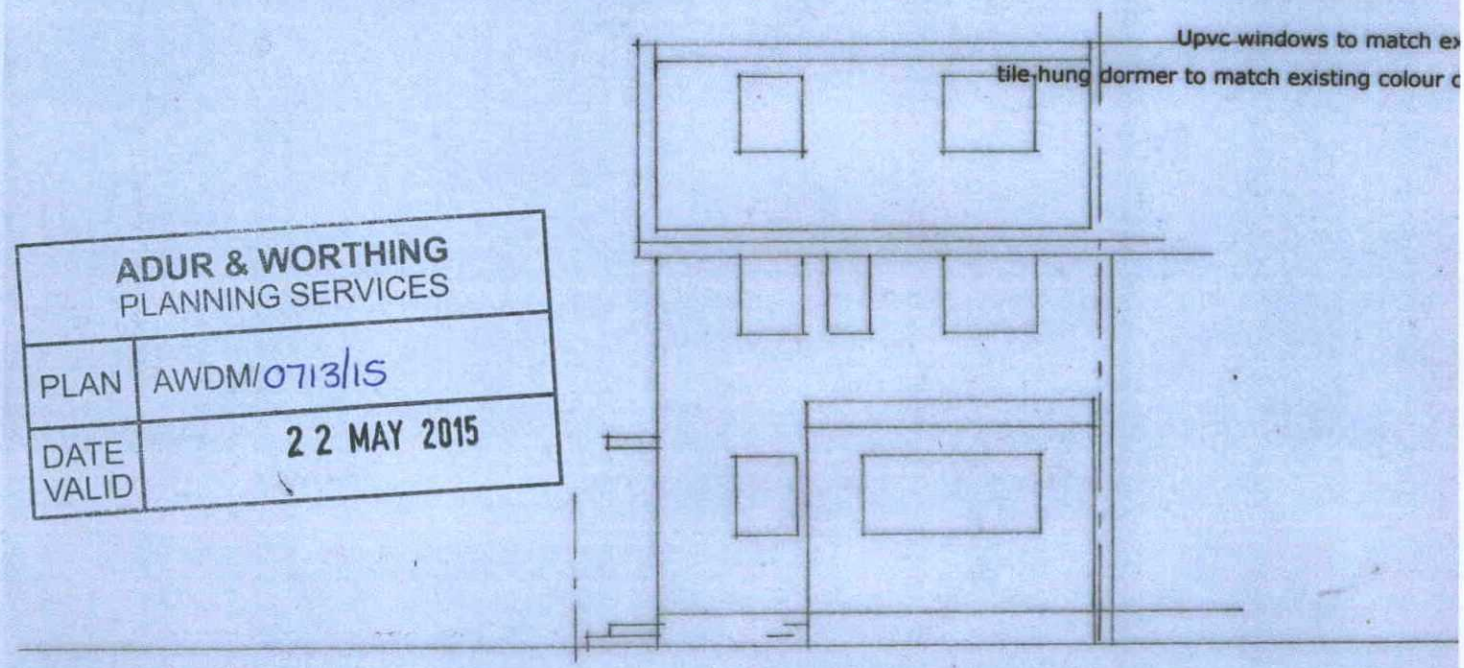

rear elevation

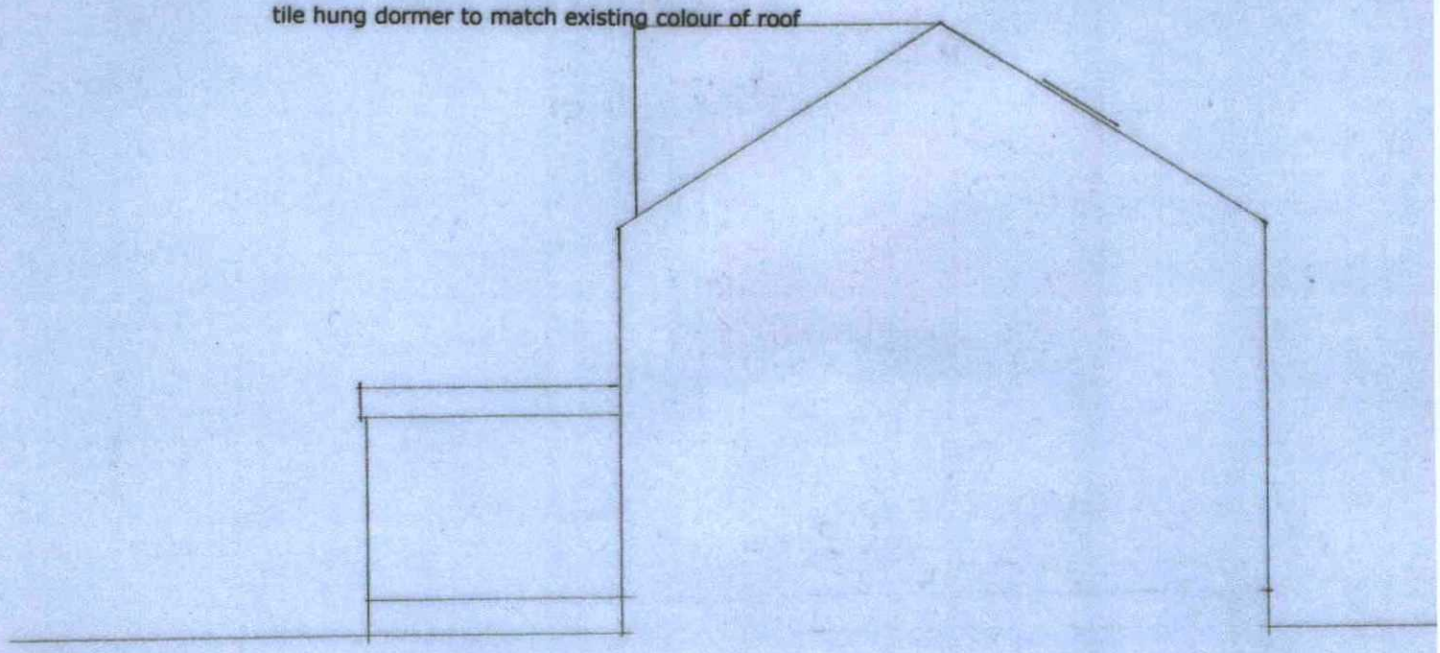

east elevation

1 2 3 4 5 6 7 8 9 10 metres